PLAN — SURVEYED, PLOTTED, GRADES CHECKED, ALIGNMENT CHECKED, NOTE BOOK, NO., BY, DATE, RT. OF WAY CHECKED

PROFILE — SURVEYED, PLOTTED, GRADES CHECKED, ALIGNMENT CHECKED, NOTE BOOK, NO., BY, DATE, STRUCTURE NOTATIONS CHK'D.

PROPERTY LINE

ANN WAY (50ft. R/W)

S 48°58' 57"E

ALLEN LANE

N 48°09' 27"W

S 48°09' 27"E 500'

75'

25' BLDG LIMIT

35' BLDG LIMIT

Temporary T. Turnaround (SLOPE TOWARD INLETS) 20 X 50'

STANDARD STD. 3 WI. TOP BOX

1 GR. "MINUS"

Br. TYPE 'C' ENDWALL

20' Drainage Easement

35' Drainage Easement

Drainage Easement 30'

See Detail 'A' Sheet E-1329

See Sheet E-1325 For Drainage Detail

2.5% GRADE

2.6% GRADE TO STA. 1+50

1.97% GRADE

1.76% GRADE

See Sheet E-1325 For Drainage Detail

LEGEND:

EXISTING ELEVATION ON ℄

FINISH ELEVATION ON ℄

FINISHED ELEVATION 25' RIGHT OF ℄

EXISTING ELEVATION 25' LEFT OF ℄

ANN WAY

SCALE: HORIZONTAL 1"=50'
VERTICAL 1"=5'

Ditch Vel. 5.3 F/s
Cap. 30.5 C.F.S.

Use Standard Sodded Road Ditch
Ditch Area 5.28 Sq. Ft.
Cap. See 2 C.F.S.

1.76 GRADE
Vel. - 2.36 F/s
Cap. 12.46 C.F.S.

6% GRADE

Vel. - 2.36 F/s
Cap. 12.46 C.F.S.

Power & Electric Pole Relocation

P.C.C.

P.I.

P.T.

0+00 Beg. 1+00 2+00 2+21.44 P.T. 3+00 4+00 5+00 6+00 7+00 8+00 8+54.77

This Cross Section used for Grades Under 4% To be used on Allen Lane From Sta 0+00 to 14+50 and on Ann Way From Sta 3+50 to 8+54.77

6' 6' 16' 6' 6'

2' 1" 2' SLOPE 1"=1' SLOPE 1/4"=1' 1" 2'

All Shoulders Sodded

B-1 1/2 GAL RC 5 PER SQ YD NO 7 STONE 85 LBS PER SQ YD.
C-3/4 GAL RC5 PER SQ YD NO 4 STONE 40 LBS PER SQ YD.
B-1 1/2 GAL RC 5 PER SQ YD NO 3 STONE 65 LBS PER SQ YD
A 6" GRAVEL BASE COMPACTED OR 6" CRUSHER RUN 2 LBS. CALCIUM PER SQ YD LEAVE 3" FINES

VOID SEE E-1325

This Cross Section used for Grades over 4% To be used on Allen Lane from Sta 14+50 to 21+64.45 and on Ann Way From Sta 0+00 to 3+50

VOID SEE E-1325

TYPICAL CROSS SECTIONS

50' 30' 3' 11' 11' 3' 2' 1" 3" SLOPE 1/2"=1' AS SLOPE 1/2"=1' SLOPE 1/4"=1' 2'

Mountable Curb Sections

1 1/2" Special 'B' Bit Conc Surface Base
1 1/2" Special 'B' Bit Conc Base Course
7 1/2" Compacted Gravel Base Course

Same as used in Section Above

SCALE: 1" = 10'

RECEIVED
MAY 1 1962
HOWARD COUNTY PLANNING COMMISSION

ANNETTA GARDENS

PLAN & PROFILE OF ANN WAY
STA 0+00 TO STA. 8+54.77
MARCH 1962
REVISED 6/62

CLAUDE M. SKINNER, JR.
REGISTERED PROFESSIONAL ENGINEER
11 COURT PLACE
ELLICOTT CITY, MD.

BRUNING NO. 600

PLATE 1--PLAN--PROFILE O. P. R. & R. E.
100% RAG PAPER-MADE IN U.S.A.
CHARLES BRUNING COMPANY, INC.

XXAN-62-0002

E-1330

PLAN — SURVEYED — DRAWN — NOTE BOOK — NO. — ALIGNMENT CHECKED — PT. OF WAY CHECKED — DATE — BY

PROFILE — SURVEYED — DRAWN — NOTE BOOK — NO. — G.RUES CHECKED — B. M.'S NOTED — STRUCTURE NOTE BOOK NO. & PG. — DATE — BY

Detail B
Scale - 1"=20'

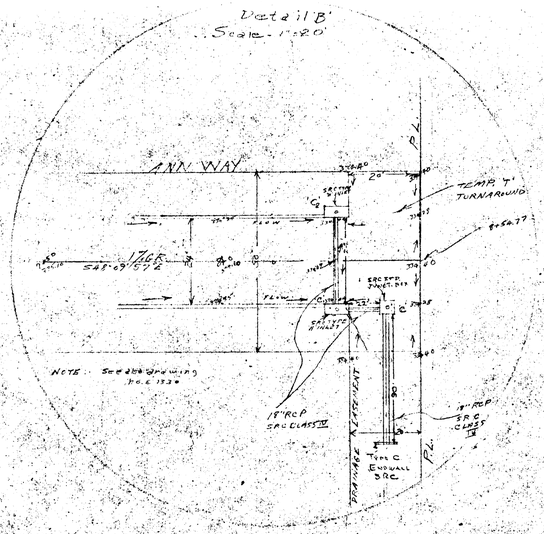

STANDARD ROAD & STREET DETAILS

24' RESIDENTIAL STREETS

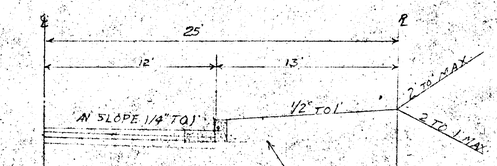

OVER 4"
1" SPEC. 'B' BIT. CONC. SURFACE COURSE
1 1/2" SPEC. 'B' BIT. CONC. BASE COURSE
9" BANK RUN GRAVEL OR CRUSHER RUN COURSE
2 LBS. CALCIUM CHLORIDE PER SQ YD (LEAVE 30 DAYS)

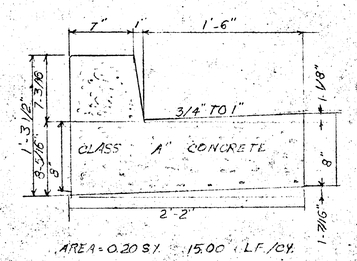

AREA = 0.20 S.Y. - 15.00 L.F./C.Y.

OR EQUAL OF THIS STANDARD

STANDARD 7" COMBINATION CURB AND GUTTER

RECEIVED
MAY 1 1962
HOWARD COUNTY
PLANNING COMMISSION

PROFILE OF DRAINAGE DETAILS
OF
ANNETTA GARDENS SECTION 3
SCALE 1 IN = 50 FT. MARCH 1962

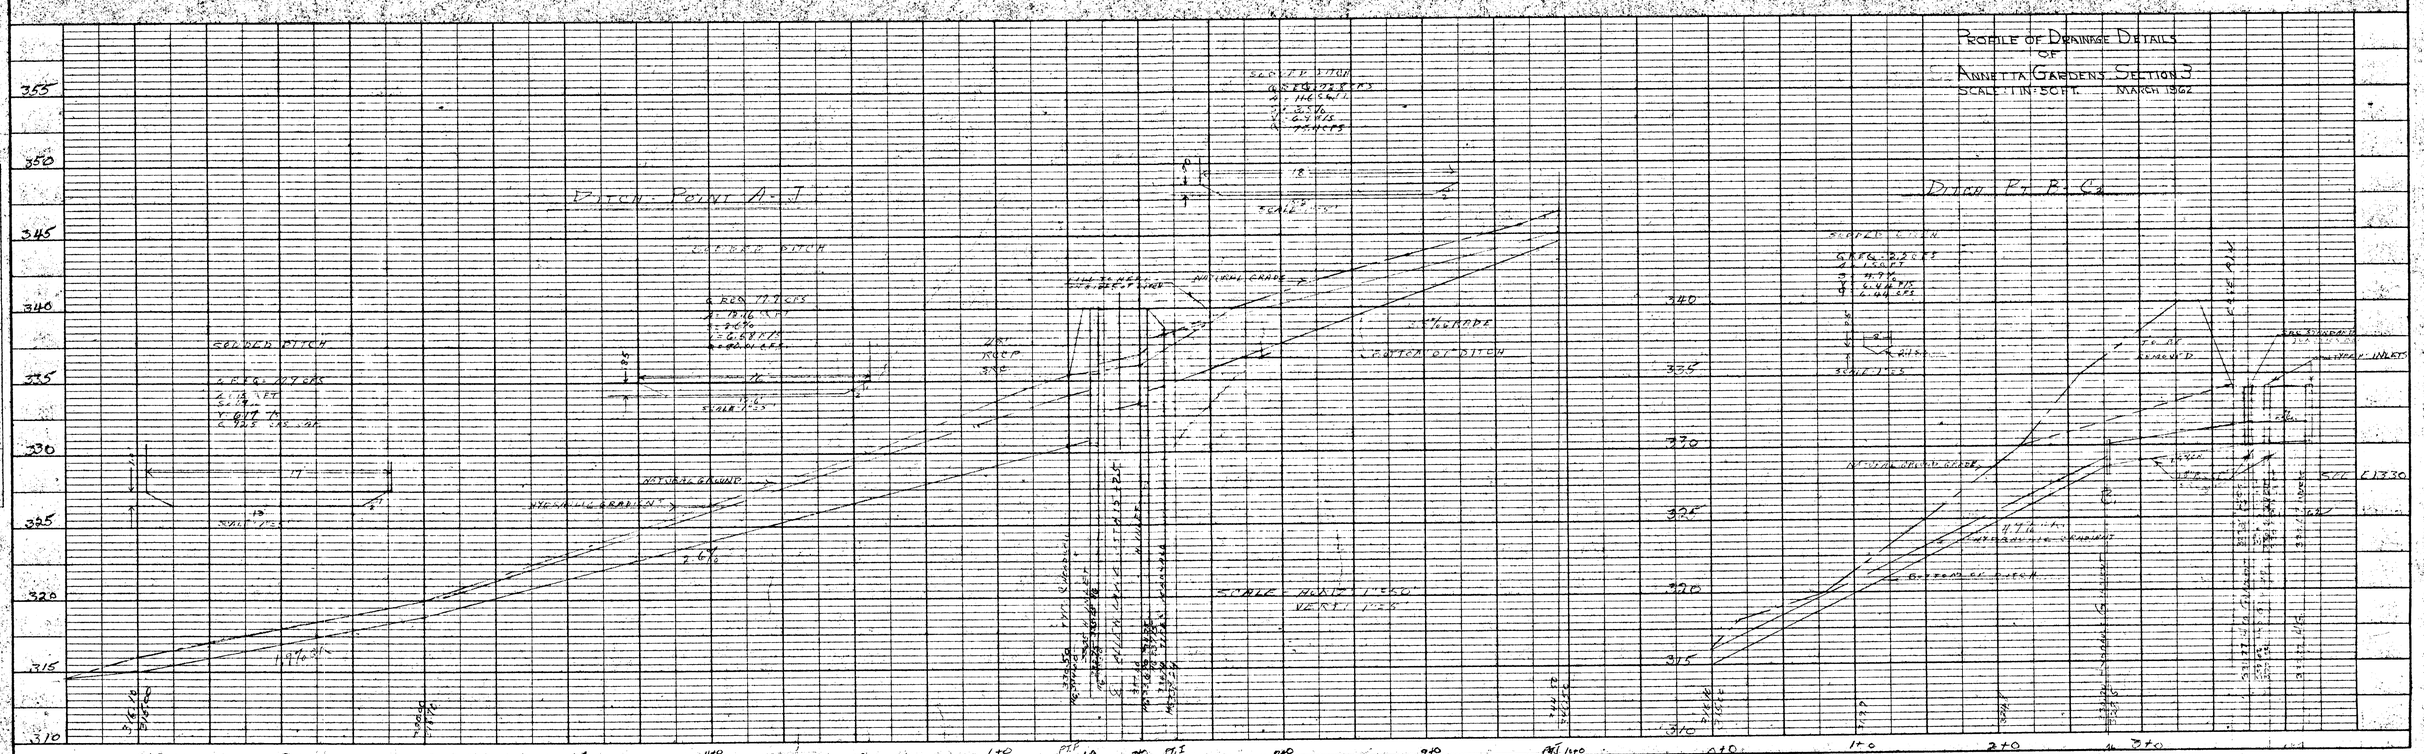

BRUNING NO. 100 PTA

PTA1

PTA PLATE 1—PLAN—PROFILE O. P. R. & R. E.
100% RAG PAPER-MADE IN U.S.A.
CHARLES BRUNING COMPANY, INC.

PTB

XXAN-62-002

E-1325