GENERAL NOTES:

1.) For details of paving section see drwg. D-2, page 57 of the Howard County Road Building Code and Standard Specifications.
2.) For details of type "K" Inlet see drwg. D-94, page 149 of the above Specifications.
3.) For details of type "C" Endwall see drwg. D-52, page 107 of the above Specifications.
4.) For details of Paved Side Swales see drwg. D-38 page 93 of the above Specifications.
5.) For details of Standard Manhole see drwg. D-103, page 158 of the above Specifications.

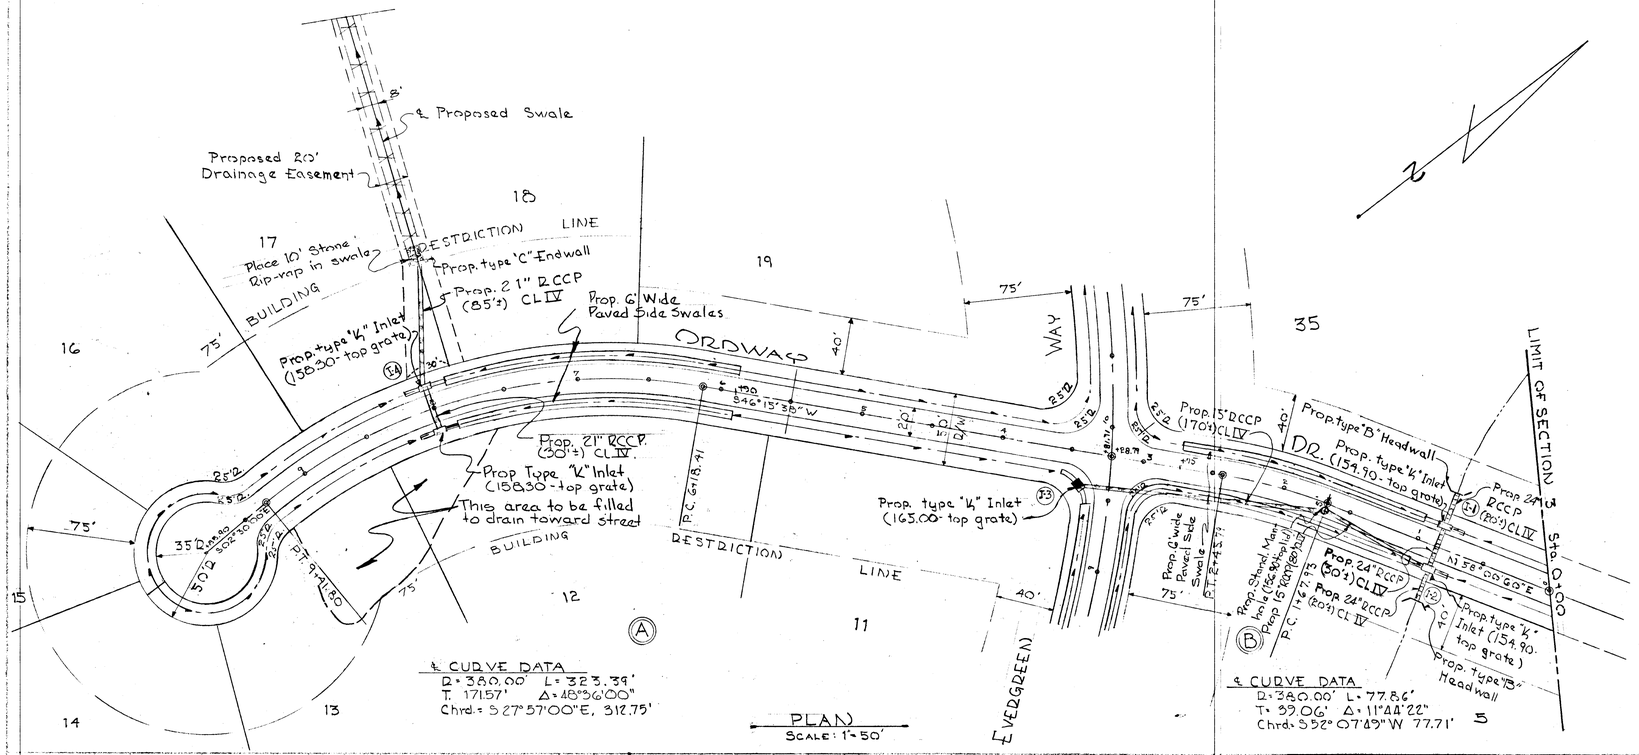

℄ CURVE DATA
D = 380.00' L = 323.39'
T. 171.57' Δ = 48°46'00"
Chrd. = S 27° 57' 00" E, 313.75'

℄ CURVE DATA
D = 380.00' L. 77.86'
T. 39.06' Δ. 11° 44' 22"
Chrd. S 52° 07' 49" W 77.71'

APPROVED
PLANNING COMMISSION
OF HOWARD COUNTY

PURDUM & JESCHAKE
ENGINEER & LAND SURVEYOR
24 PARK AVE.
ELLICOTT CITY, MD.

29 Aug 1966
Date

PROFESSIONAL ENGINEER & LAND SURVEYOR — CARL W. JESCHAKE — No. 2391 — STATE OF MARYLAND

Reg. No. 2391

OWNER & DEVELOPER
CARWELL, INC.
CHAMHAM ROAD
ELLICOTT CITY, MARYLAND

APPROVED: HOWARD CO. PLANNING COMM.
J. H. Clawson — Sanitary Engineer — 9-28-66 Date

APPROVED: HOWARD CO. ROADS DEPT.
Norman E. Mill — Roads Superintendent — 9-27-66 Date

APPROVED: HOWARD CO. METRO. COMM.
W. O. Talbert — Chief Engineer — 9-29-66 Date

PLAN - PROFILE - ORDWAY DRIVE
"GREEN HEDGE"
SECTION 3

3RD. ELECT. DIST. - HOWARD CO., MD.
22 SEPT, 1966 SCALE: AS SHOWN
SHEET 1 of 2

PROFILE SCALE:
HOR.: 1" = 50'
VERT: 1" = 5'-0"

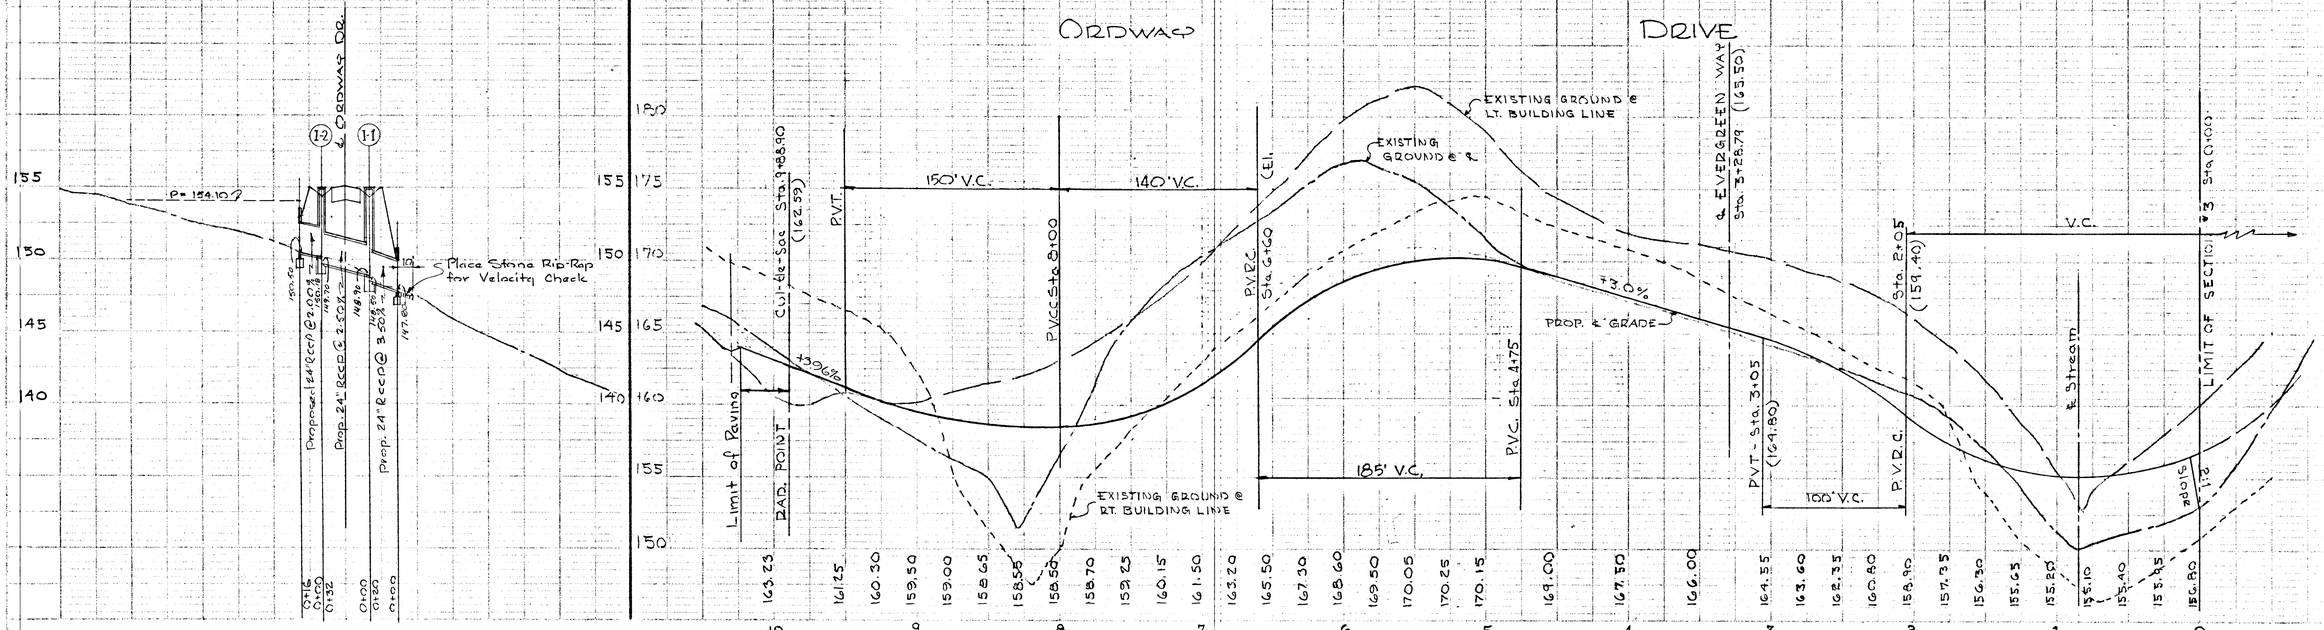

#122

F-66-35

6

℄ CURVE DATA
R.= 675.00' L=459.90'
T= 239.27' Δ= 39°02'14"
Chrd.= S 47° 19' 16" E - 451.64

℄ CURVE DATA STA. 13+44.61 To STA. 14+12.81
R=230.00' L=68.20
T= 32.87' Δ= 16°16'16"
Chrd.= N74° 58' 31" W 64.81'

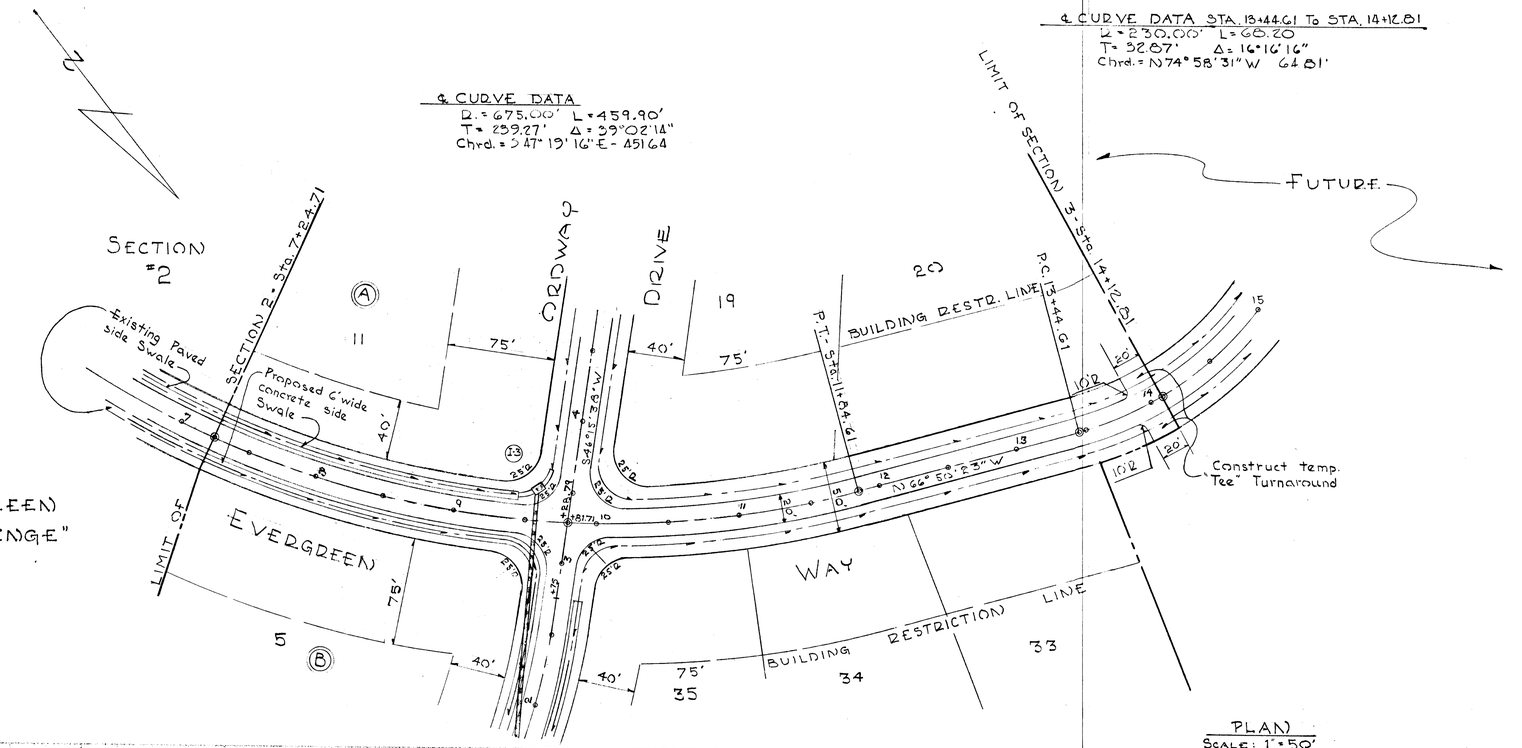

PLAN
SCALE: 1" = 50'

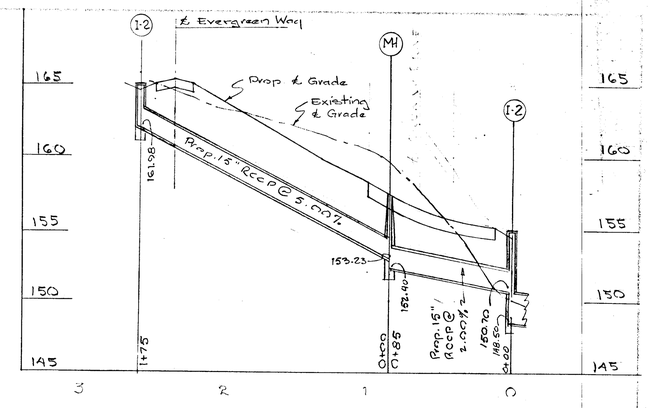

APPROVED
PLANNING COMMISSION
OF HOWARD COUNTY

PURDUM & JESCHKE
ENGINEER & LAND SURVEYOR
24 PARK AVE.
ELLICOTT CITY, MD.

29 AUGUST 1966
Date

Reg. No. 5551

OWNER & DEVELOPER
CADWELL, INC.
CHAMHAM ROAD
ELLICOTT CITY, MARYLAND

APPROVED: HOWARD CO. PLANNING COMM.
Director of Engineering — 9-28-66 Date

APPROVED: HOWARD CO. ROADS DEPT.
Howard S. O'Neill — 9-27-66
Howard County Roads Supervisor (Tenders) Date

APPROVED: HOWARD CO. METRO. COMM.
Chief Engineer — 9-29-66 Date

PLAN-PROFILE-EVERGREEN WAY
"GREEN HENGE"
SECTION 3

3RD ELECT. DIST. ~ HOWARD CO., MD.
29 AUG. 1966 SCALE: AS SHOWN
22 SEPT. 1966 SHEET 2 of 2

PROFILE SCALE:
HOR.: 1" = 50'
VERT: 1" = 5'-0"

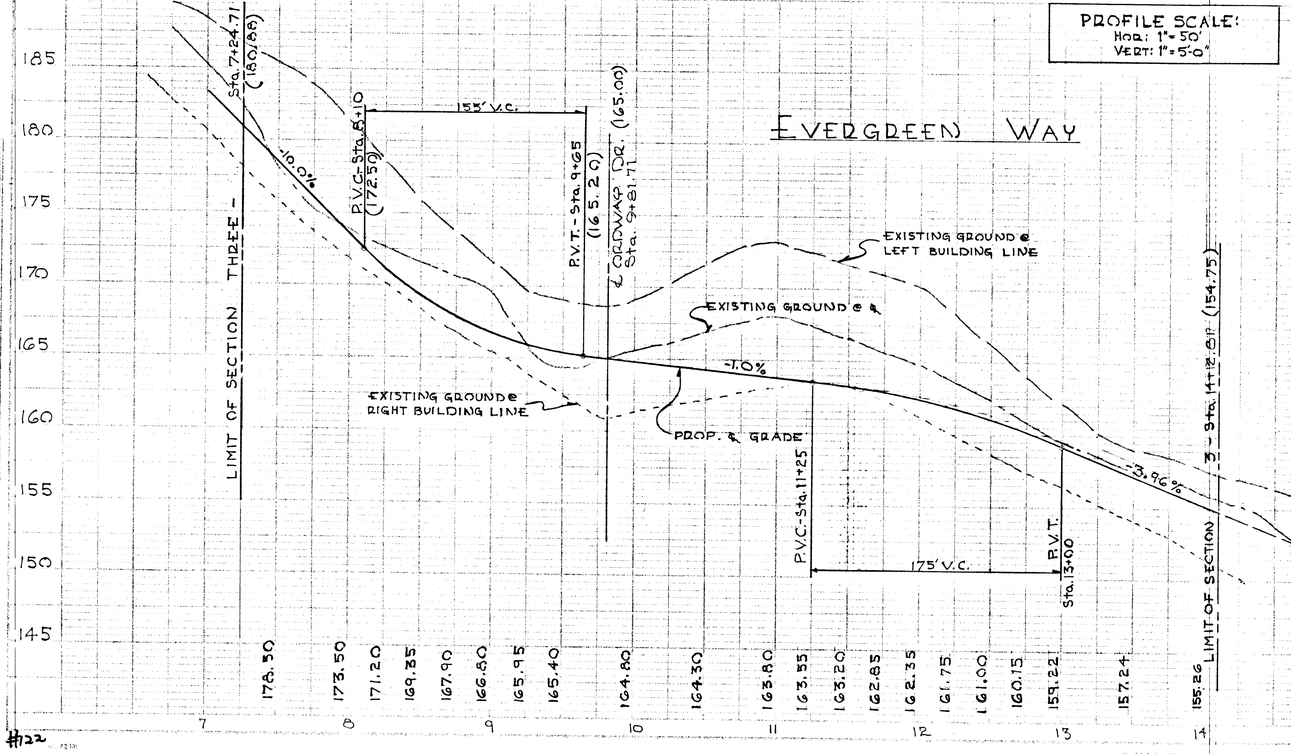

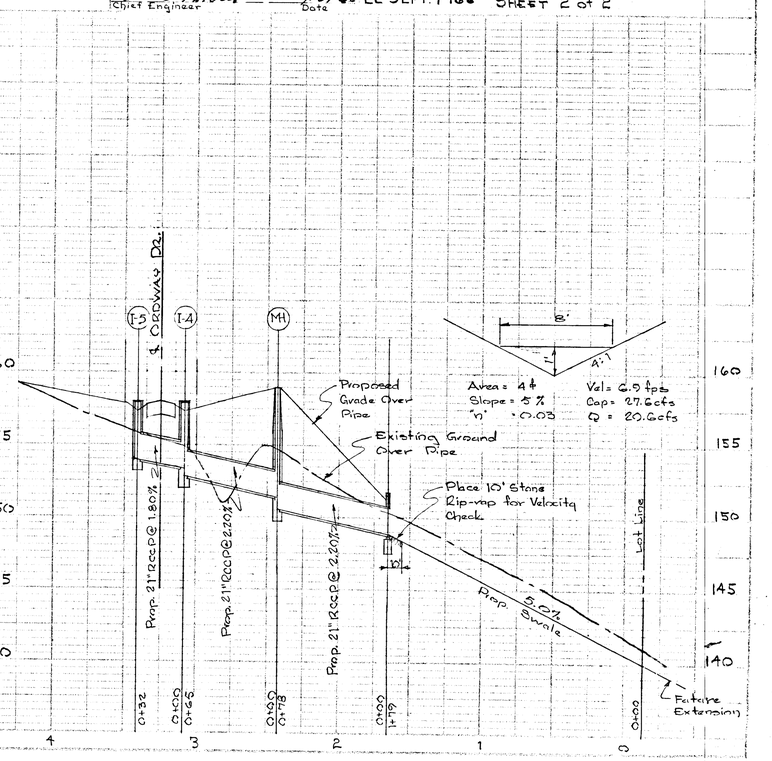

#122

F-66-35