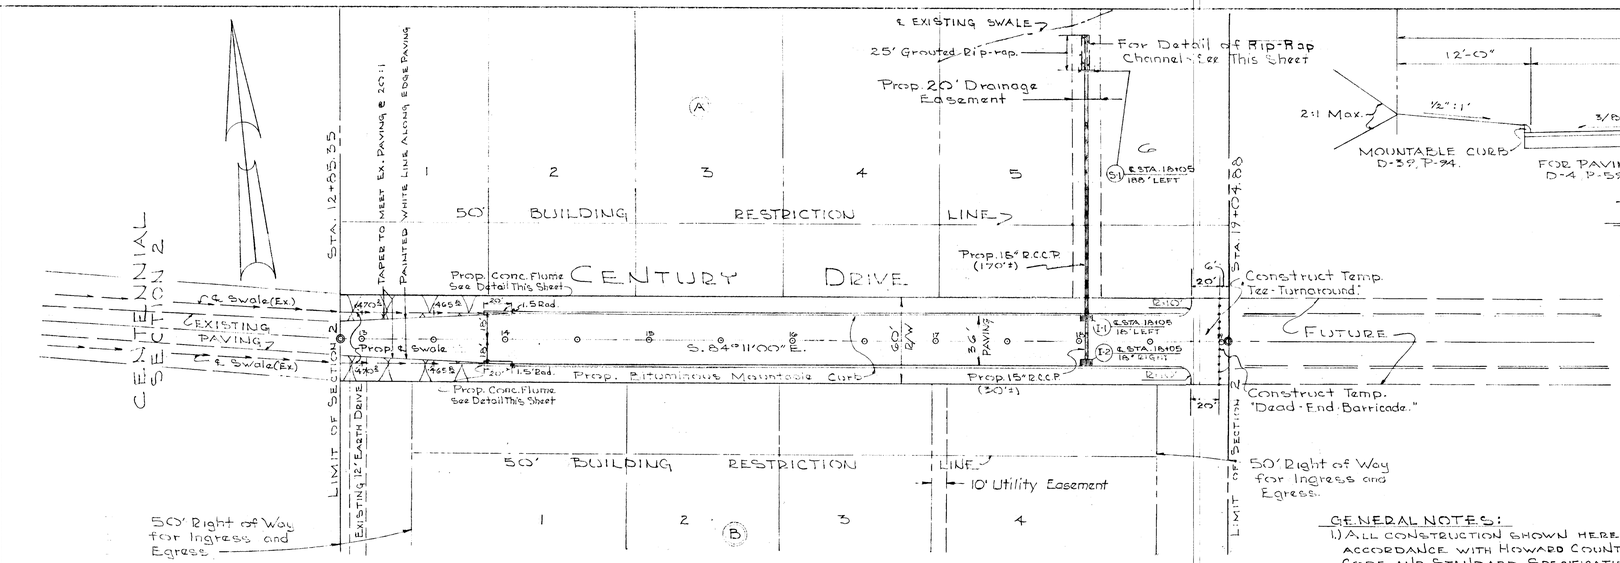

PLAN
SCALE: 1"=50'

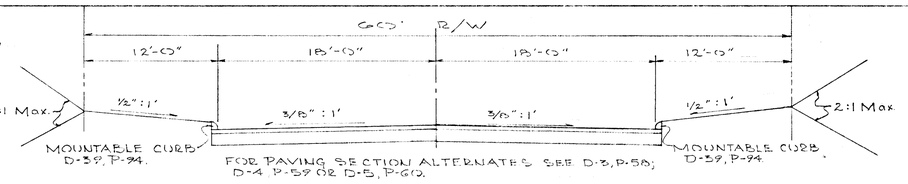

TYPICAL SECTION
NO SCALE

2/6/70
DATE

STATE OF MARYLAND — WILLIAM J. KENDALL — REG. NO. 4515 — REGISTERED ENGINEER & LAND SURVEYOR

PURDUM & JESCHKE
ENGINEERS & LAND SURVEYORS
3697 PARK AVENUE
ELLICOTT CITY, MARYLAND

APPROVED: DEPARTMENT OF PUBLIC WORKS
Granville W. Mehland 3/31/70
CHIEF, BUREAU OF HIGHWAYS
APPROVED: OFFICE OF PLANNING & ZONING
J. N. Clawson 3-31-70
CHIEF ENGINEER, DIVISION OF LAND DEV.

OWNER & DEVELOPER
GERALD A. O'DONNELL AND WIFE
351 COLUMBIA ROAD
ELLICOTT CITY,
MARYLAND

GENERAL NOTES:
1.) ALL CONSTRUCTION SHOWN HEREON SHALL BE IN ACCORDANCE WITH HOWARD COUNTY ROAD CONSTRUCTION CODE AND STANDARD SPECIFICATIONS DATED NOV. 27, 1962 AND REVISED AUGUST 1967.
2.) REFERENCE TO PAGE AND DRAWING NUMBER REFER TO ABOVE MENTIONED SPECIFICATIONS.
3.) BENCH MARKS
BENCH MARK #1 ELEV. 474.79
3 NAILS SET IN G℄E POLE. #285830 NORTH SIDE OF CENTURY DRIVE.
BENCH MARK #2 ELEV. 467.56
3 NAILS SET IN G℄E POLE "460546 NORTH SIDE OF CENTURY DRIVE.

PLAN & PROFILE: CENTURY DRIVE
SECTION 2

GERALD A. O'DONNELL SUBDIVISON

SECOND ELECTION DIST. - HOWARD COUNTY, MD.
FEBRUARY 5, 1970 SCALE: AS SHOWN

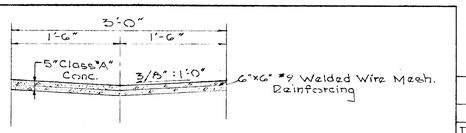

DETAIL CONC. FLUME
NO SCALE

STRUCTURE SCHEDULE

NO.	TYPE	INV. IN	INV. OUT	TOP EL.	REMARKS
I-1	Dbl. "S" Comb.	436.12	436.00	442.53	D-77, P-154 (DEPRESSED)
I-2	Dbl. "S" Comb.	-	438.50	442.53	D-77, P-154 (DEPRESSED)
S-1	"C" Endwall	-	429.10	426.10	D-52, P-107

PROFILE SCALE
HOR: 1"=50'
VERT: 1"=5'-0"

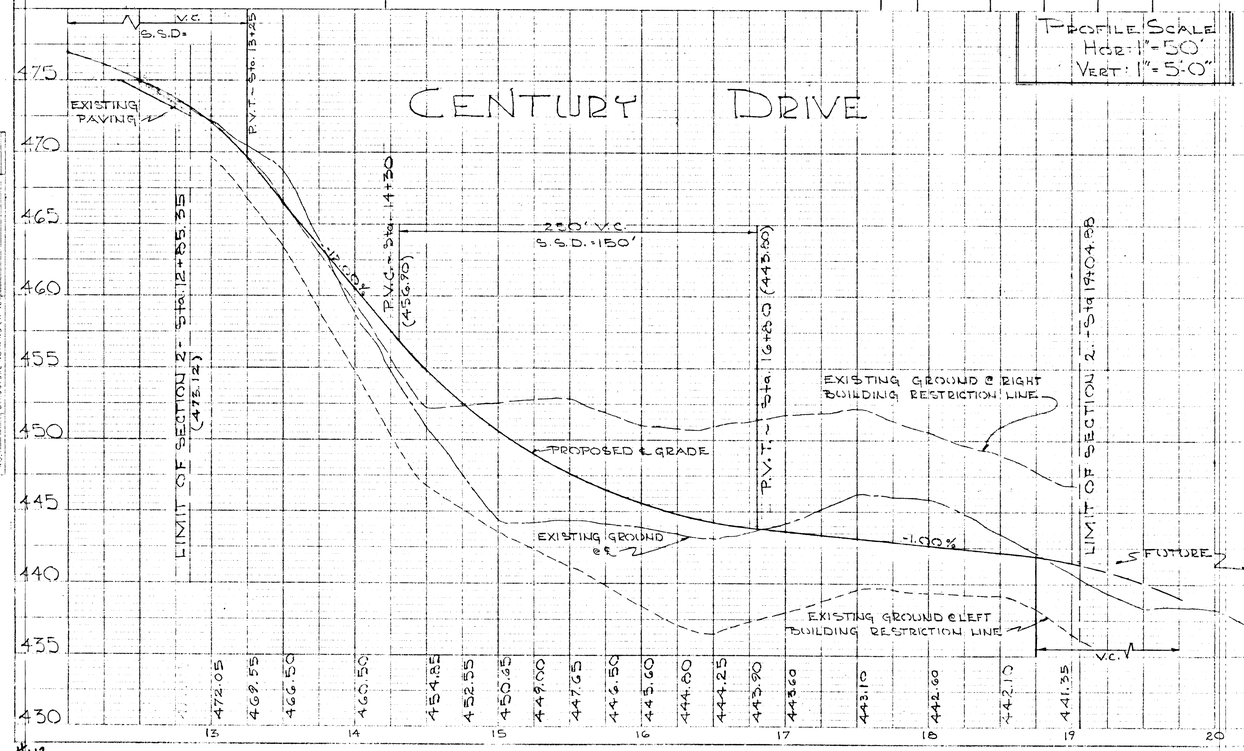

PROFILE SCALE
HOR: 1"=50'
VERT: 1"=5'-0"

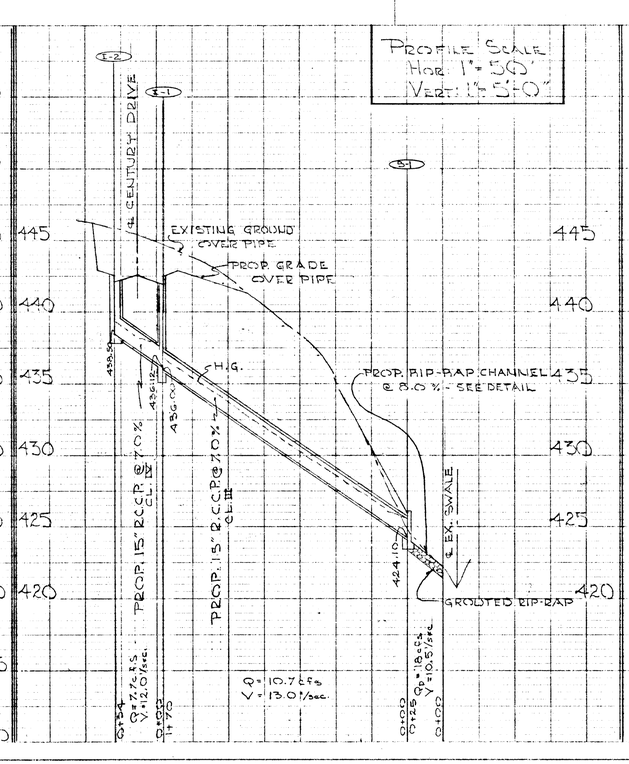

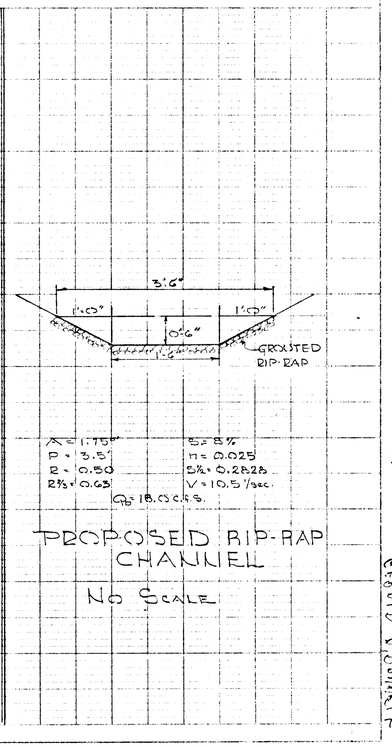

PROPOSED RIP-RAP CHANNEL
NO SCALE

#112

PLAT 1 PLAN PROFILE [illegible] STANDARD
100% RAG ARCHIVAL QUALITY MADE AND PRINTED IN U.S.A.
EUGENE DIETZGEN CO.

F 70-50