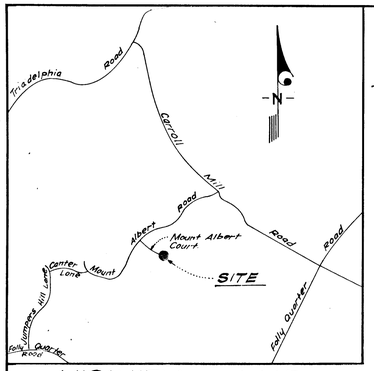

VICINITY MAP
Scale: 1" = 2000'

GENERAL NOTES

1. All construction shown hereon shall be in accordance with the Howard County Road Construction Code and Standard Specifications dated November 27, 1962 and revised Aug. 1967.
2. Reference to page and drawing numbers shown hereon are referred to the above mentioned Road Construction Code and Standard Specifications.
3. All horizontal and vertical control are in assumed datum.

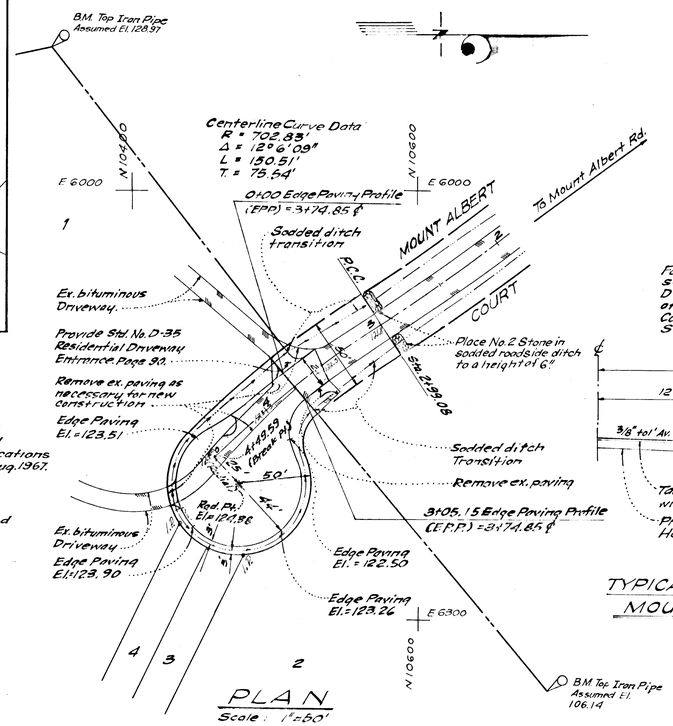

PLAN
Scale: 1" = 50'

For Paving Section Alternates see drawing D-3, page 58; Dwg. D-4, page 59; Dwg. D-5, page 60 of the Howard County Road Construction Code and Standard Specifications.

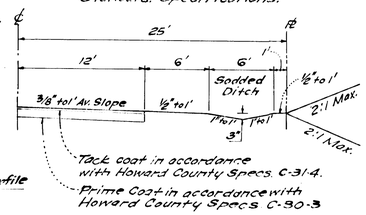

TYPICAL HALF SECTION
MOUNT ALBERT COURT
No Scale

DEVELOPER'S CERTIFICATE

I certify that all development and/or construction will be done according to this plan of development and plan for Erosion and Sediment Control, and I also authorize periodic on-site inspection by the Howard Soil Conservation District or their authorized agents as are deemed necessary. Deviation from this plan will not be made unless authorized by the Howard Soil Conservation District.

6/7/76 Date — M. A. Wakefield Jr. Signature

ENGINEER'S CERTIFICATE

I hereby certify that this plan for Erosion and Sediment Control represents a practical and workable plan based on my personal knowledge of the site conditions and that it was prepared in accordance with the requirements of the Howard Soil Conservation District.

4-7-76 Date — G. Nelson Clark

APPROVED
DIVISION OF LAND DEVELOPMENT AND TRANSPORTATION PLANNING
HOWARD COUNTY, MARYLAND
DATE MAY 19, 1976

Reviewed for HOWARD S.C.D.
Name
and meets Technical Requirements
Eric V. Herman 6/8/76
Signature Date
U.S. Soil Conservation Service

THIS DEVELOPMENT PLAN IS APPROVED FOR SOIL EROSION AND SEDIMENT CONTROL BY THE HOWARD SOIL CONSERVATION DISTRICT.

Robert W. Zirkman 6/9/76
Approved Date

STATE OF MARYLAND — DEPARTMENT OF ASSESSMENTS AND TAXATION

SEDIMENT CONTROL NOTES

1) The developer shall notify the Howard Soil Conservation District at least 24 hours prior to beginning any construction hereon. (465-3180)
2) Place No. 2 Stone in roadside ditches prior to any grading or disturbance to any existing surface material.
3) All sediment control structures to remain in place until permission for their removal has been obtained from the Howard Soil Conservation District (465-3180 or 465-5000 Ext. 291).
4) All graded areas not to be sodded shall be stabilized by seeding and mulching in accordance with the following:
   1. Site Preparation:
      A. Harrow or disc in areas proposed to be seeded the following materials at the specified rate, to a depth of 3":
         a. Pulverized limestone at 1½ tons/acre.
         b. Commercial fertilizer 10-10-10 at ¾ tons/acre.
         c. Super phosphate at 600 lbs/acre.
   2. Seeding:
      A. Sow the following seed mixture at the rate of 200 lbs/acre with a mechanical spreader.
         a. 20% Annual Rye Grass
         b. 80% Kentucky 31 Fescue.
      B. The seeding area shall then be raked with a York Rake (or min. of two passes), covered and compacted with Cultipacker or other approved method.
   3. Mulching:
      A. Seeded areas shall be uniformly mulched immediately after seeding with unchopped small grain straw at the rate of 1½ tons to 2 tons/acre.
      B. The mulch, blown with liquid asphalt at 0.1 gal./s.y. or emulsified asphalt at 0.06 gal./s.y. or mulch netting.

APPROVED: DEPARTMENT OF PUBLIC WORKS
D. W. Nicholson Jr. T/S — 6/9/76
Chief, Bureau of Highways — Date

APPROVED: HOWARD CO. OFFICE OF PLANNING & ZONING
M. A. Wakefield — 6/8/76
Chief, Division of Land Development & Transportation Planning — Date

CLARK • FINFROCK & SACKETT
ENGINEERS • PLANNERS • SURVEYORS
11315 LOCKWOOD DRIVE • SILVER SPRING, MARYLAND 20904 • (301) 593 3400

DESIGNED R.J.S.	PAVING PLAN
DRAWN K.I.W.	MOUNT ALBERT COURT
CHECKED G.N.C.	**WOODMARK**
DATE March 1976	THIRD ELECTION DISTRICT HOWARD COUNTY, M.D.
SCALE As Shown	DRAWING 1 of 1
JOB NO. 75-726	FILE NO. 1169-D

Owner: Mark A. Wakefield, Jr. 12150 Mount Albert Court Ellicott City, Md. 21043

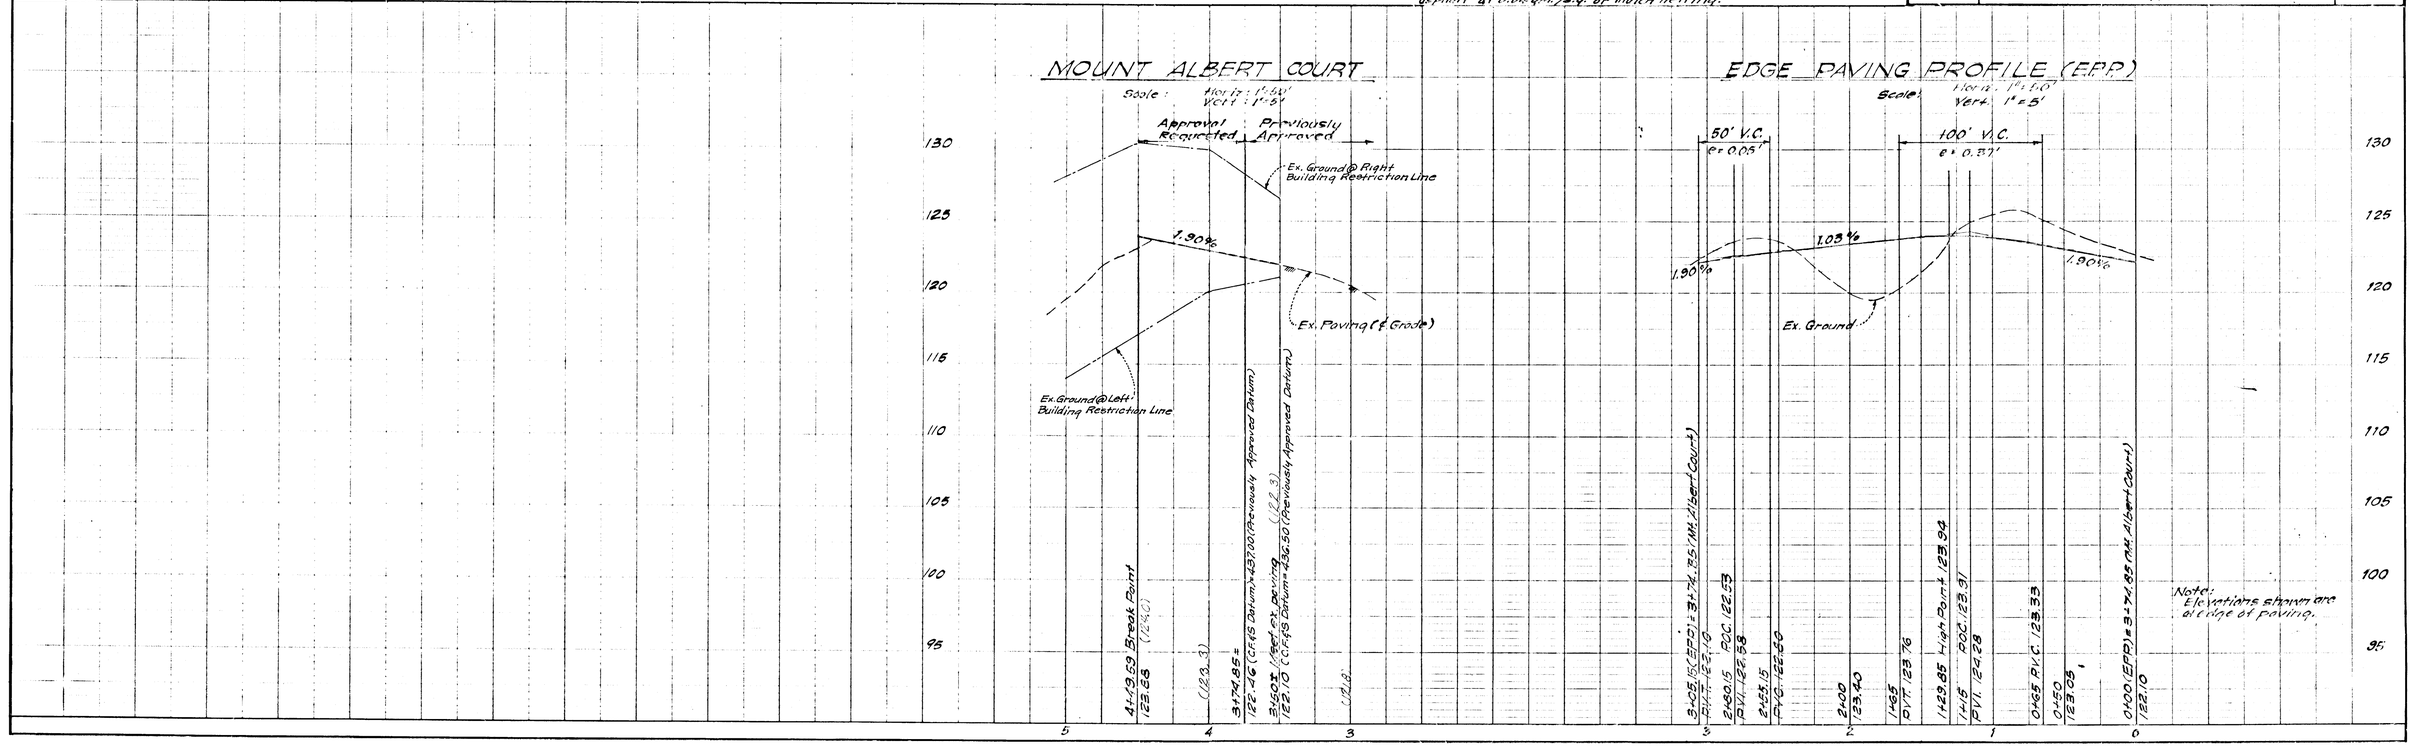

Printed by Cooper-Trent Division of K&E 48-7024S
HERCULENE®
MADE IN U.S.A.

F-76-77

1169-D