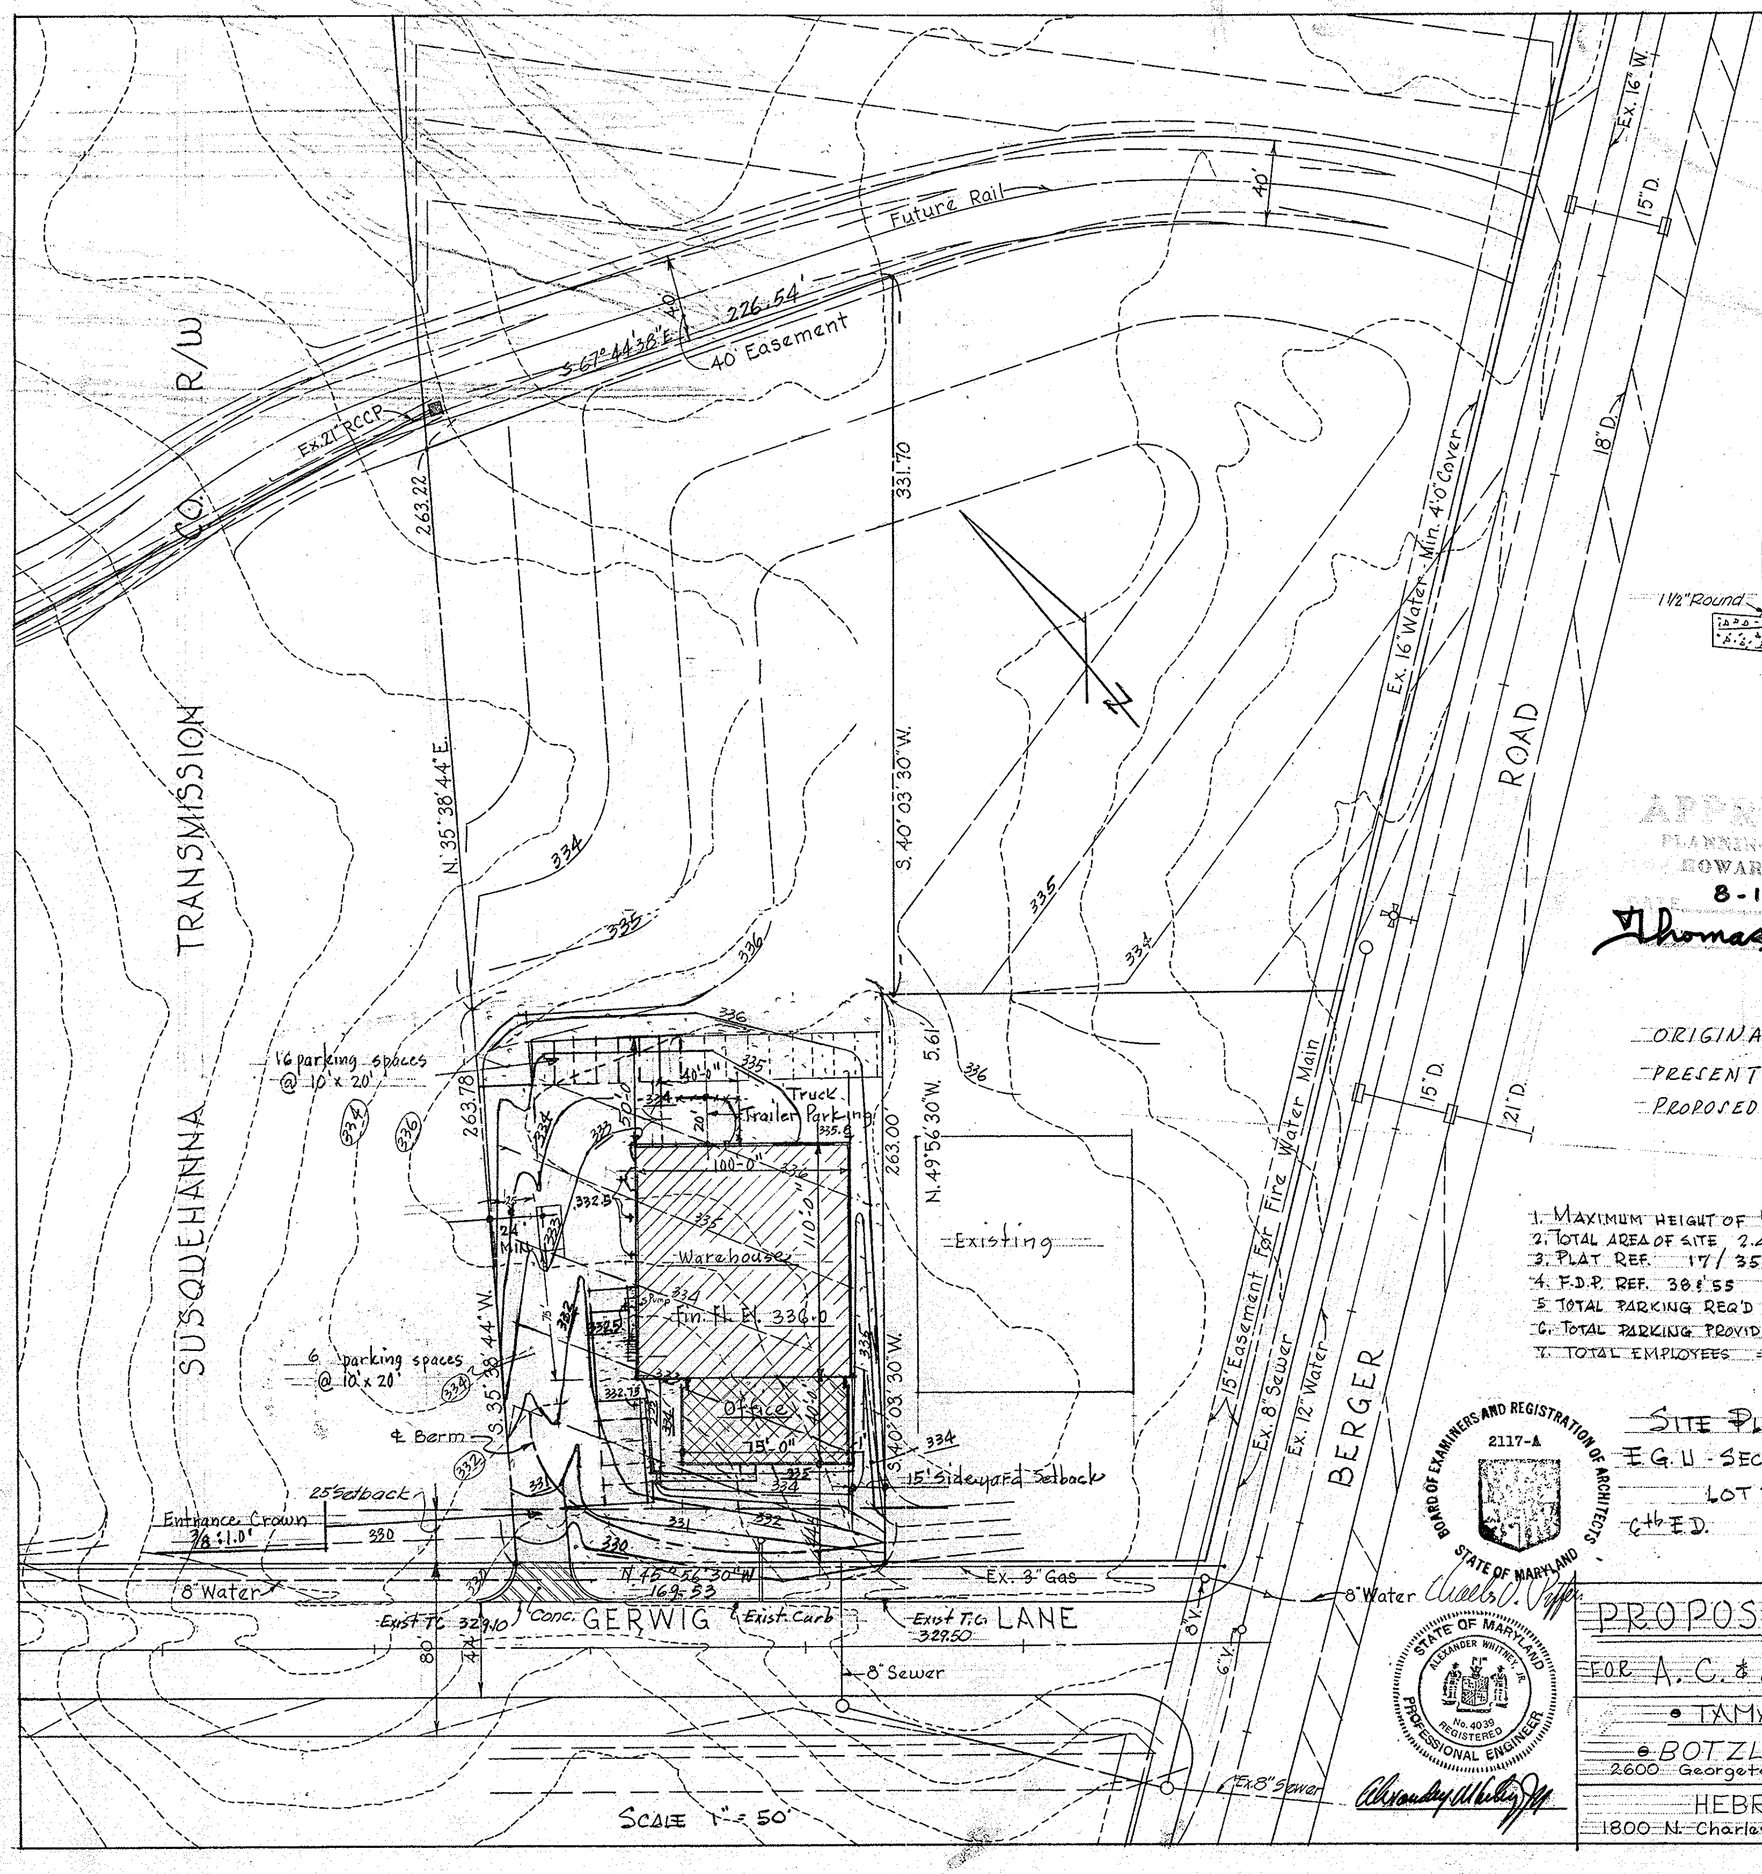

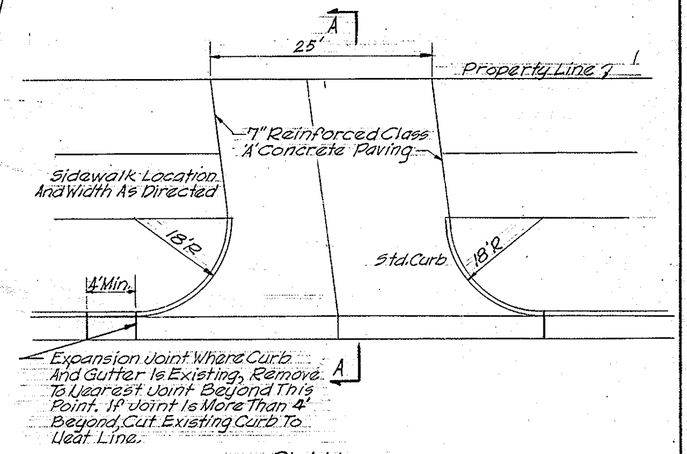

PLAN

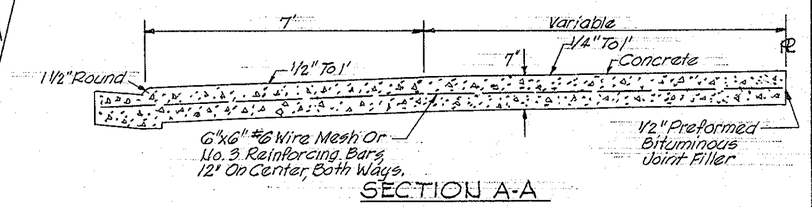

SECTION A-A

ENTRANCE DETAIL

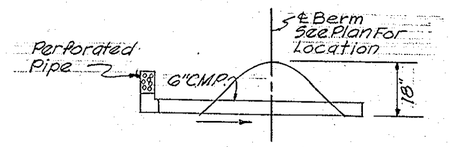

TEMPORARY SEDIMENTATION CONTROL

APPROVED
PLANNING BOARD
HOWARD COUNTY
DATE 8-12-70
Thomas G. Harris, Jr.

ORIGINAL GRADES SHOWN ---- (336)
PRESENT GRADES SHOWN —— 336
PROPOSED GRADES SHOWN —— 336

1. MAXIMUM HEIGHT OF BLDG. = 18'
2. TOTAL AREA OF SITE 2.49 ACRES
3. PLAT REF. 17/35
4. F.D.P. REF. 38 & 55 14/62 16/118
5. TOTAL PARKING REQ'D - 22
6. TOTAL PARKING PROVIDED - 22
7. TOTAL EMPLOYEES = 13

SITE PLAN
E.G.U. - SECT 2 - AREA 2
LOT 3
6th E.D. Ho. Co., MD.

BOARD OF EXAMINERS AND REGISTRATION OF ARCHITECTS
2117-A
STATE OF MARYLAND
Charles V. Pipper

STATE OF MARYLAND
ALEXANDER WHITNEY, JR.
No. 4039
REGISTERED
PROFESSIONAL ENGINEER
Alexander Whitney Jr.

APPROVED: FOR PUBLIC WATER AND PUBLIC SEWERAGE SYSTEMS: HOWARD CO. HEALTH DEPT.
Geo. R. Shrop — County Health Officer — Date Aug 13, 1970

APPROVED: HO. CO. OFFICE OF PLANNING & ZONING
Thomas G. Harris Jr. — Planning Director — Date 8-14-70
J. H. Clawson Jr. — Chief Engr. Div. of Land Development — Date 8-12-70

APPROVED: FOR PUBLIC WATER, PUBLIC SEWERAGE AND STORM DRAINAGE SYSTEMS AND ROADS
HOWARD CO. DEPT. OF PUBLIC WORKS
Herman B. O'Neill — Director — Date 8-12-70
Granville W. Wehland — Chief, Bureau of Highways N.S.O. — Date 8-12-70

DEVELOPER: "I certify that all development and/or construction will be done according to this plan of development and plan of silt and sediment control."
Paul C. Botzler — Date 8-12-70

PROPOSED WAREHOUSE & OFFICES

FOR A. C. & S., INC. GERWIG RD. COLUMBIA, MD.

• TAMARACK CORP. - CONTRACTOR

• BOTZLER EMORY ASSOCIATES - OWNER
2600 Georgetown Rd. Baltimore, Md. 21230 646-2150

HEBRANK and PIPPEN - ARCHITECTS
1800 N. Charles St. Baltimore, Md. 21201 539-8242

DWG. NO. P.1

Date 6-2-70
Rev'd 6/15/70
" 6/18/70
" 6/24/70

S.D.P. 71-06-C