11/30/93	GENERATOR & FUEL TANK	ENERGY APPLICATIONS INC

GENERAL NOTES

1. For Building Dimensions and Additional Details refer to Architectural Drawings.
2. For Sanitary Sewer, Water, and Roof Drains refer to Plumbing Plans.
3. For all electrical work refer to Electrical Plans.
4. All disturbed, unpaved areas to be topsoiled, fertilized, limed, and seeded.
5. Existing conditions based on Survey by Associated Engineers, Inc., during August, 1974.
6. All excess or unsuitable material including all rock shall be removed by contractor at no extra cost.
7. Any suitable fill material required shall be provided by contractor at no extra cost.
8. All construction and materials shall be in accordance with Howard County Road Construction Code, and applicable provisions of the Maryland State Highway Administration "Specification for Materials, Highways, Bridges and Incidental Structures".
9. All existing utility information shown is based on available records and was field-checked where possible. Contractor must dig test pits by hand at all utility crossings and connection points to verify exact location and inverts well in advance of construction. If clearances are not as shown or if a conflict is anticipated, Architect shall be notified before proceeding with trenching.
10. All existing paving, disturbed by this construction shall be repaired as necessary to meet Architect's and Owner's approval.
11. Contact "MISS UTILITY" AT LEAST 24 HOURS PRIOR TO COMMENCING EXCAVATION.

LEGEND

69.07	EXISTING SPOT GRADE
73.0	DESIGN SPOT GRADE
62	EXISTING CONTOUR
72	DESIGN CONTOUR
	EXISTING WALK
	NEW CONC. WALK TO MATCH EXISTING
	EXIST. CURB & GUTTER
	EXISTING SCHOOL BUILDING
	ADDITION TO SCHOOL BUILDING
	EXISTING PAVING
	INTERCEPTOR DIKE
	EXISTING STORM DRAIN & STRUCTURE

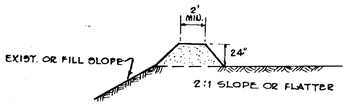

TYPICAL SECTION
EARTH INTERCEPTOR DIKE
NO SCALE

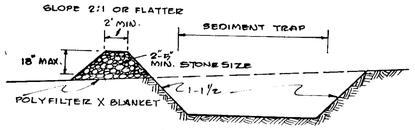

SECTION
SILT TRAP W/ STONE OUTFALL
NO SCALE

REAR ELEVATION
NOT TO SCALE

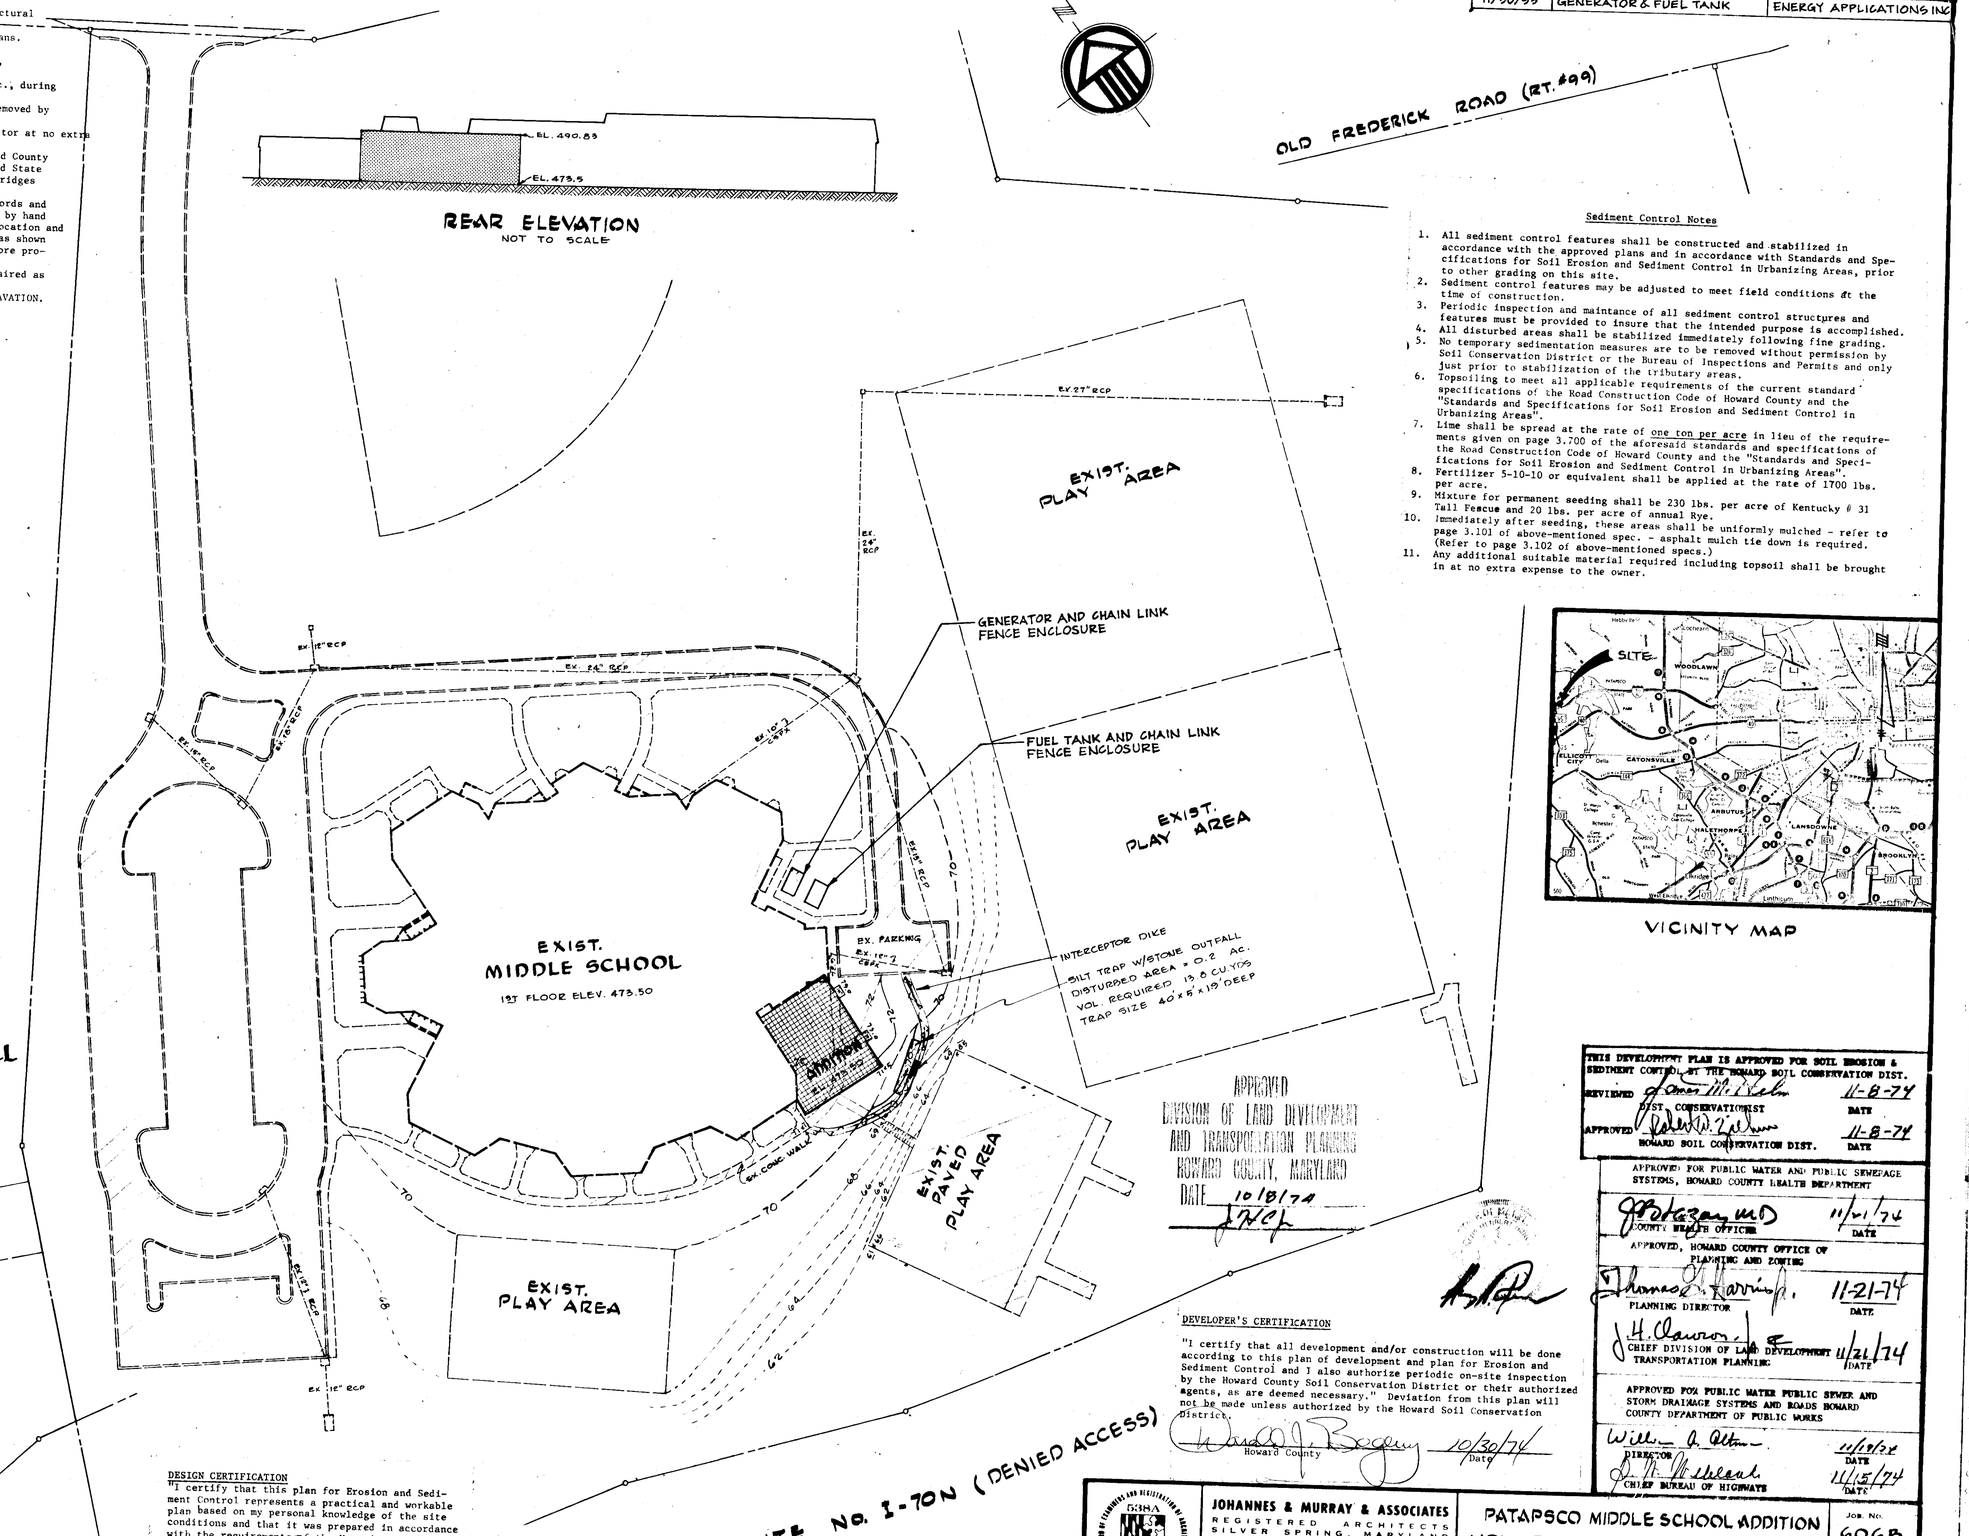
OLD FREDERICK ROAD (RT. #99)
EXIST. PLAY AREA
EXIST. PLAY AREA
GENERATOR AND CHAIN LINK FENCE ENCLOSURE
FUEL TANK AND CHAIN LINK FENCE ENCLOSURE
EXIST. MIDDLE SCHOOL
1ST FLOOR ELEV. 473.50
EXIST. PLAY AREA
EXIST. PAVED PLAY AREA
EX. PARKING
INTERCEPTOR DIKE
SILT TRAP W/STONE OUTFALL
DISTURBED AREA = 0.2 AC.
VOL. REQUIRED 13.8 CU.YDS
TRAP SIZE 40'x5'x19 DEEP
EX. CONC. WALK
EX. 27" RCP
EX. 24" RCP
EX. 18" RCP
EX. 15" RCP
EX. 12" RCP
EX. 10" RCP
EX. 18" RCP
EX. 18" RCP
EX. 18