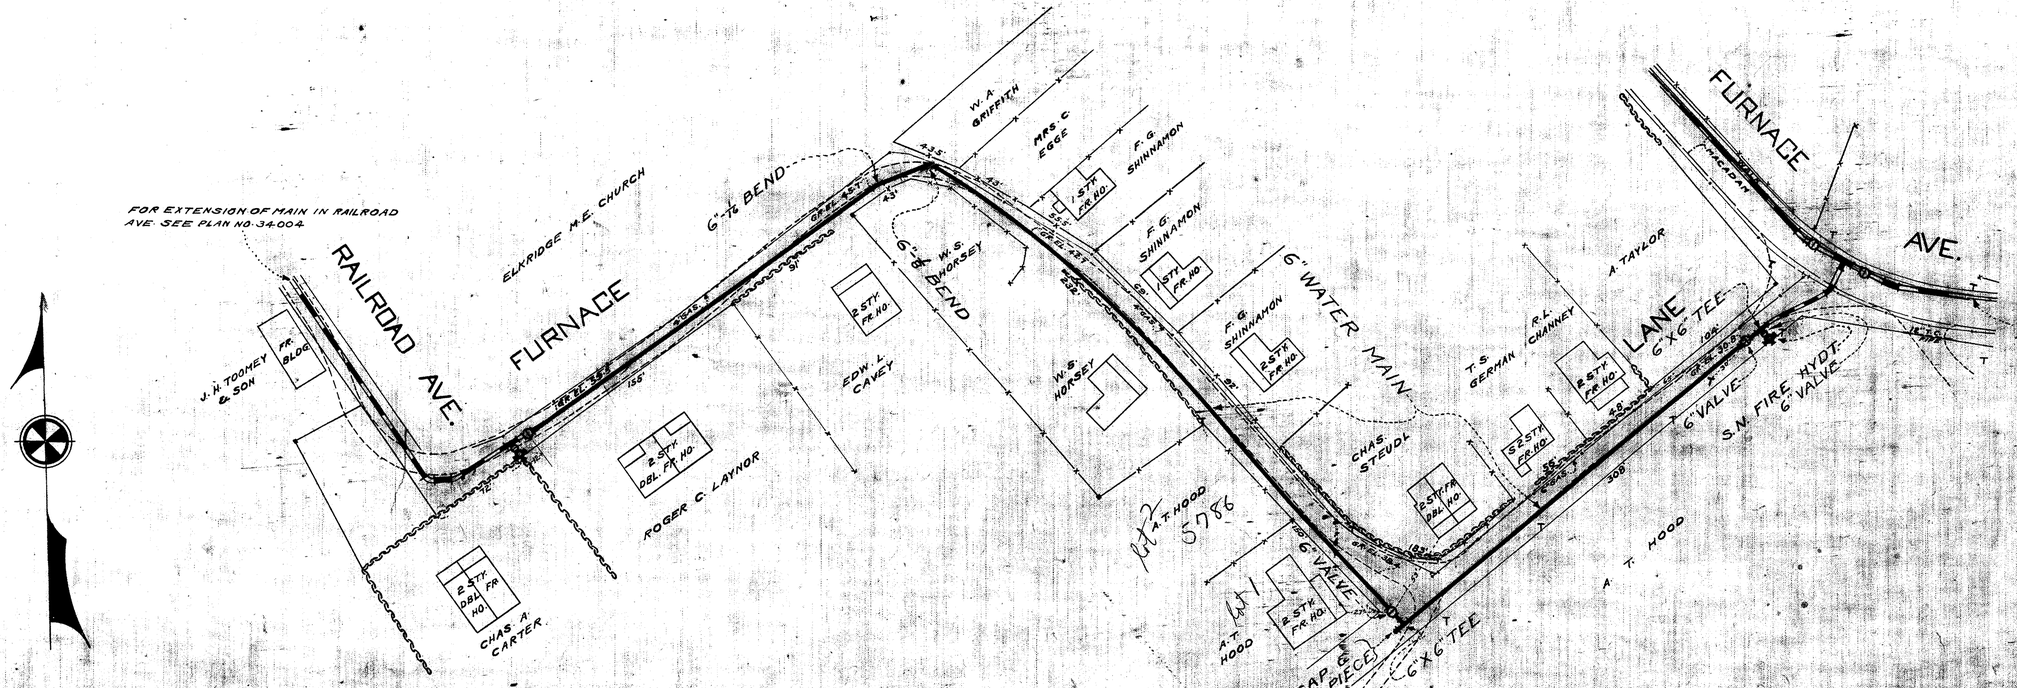

LIST OF FITTINGS		
QUANTITY	DESCRIPTION	SIZE
2	TEES	6"X6"
3	VALVES	6"
1	FIRE HYDRANT	6"
1	CAP	6"
1	BEND	6"-11 1/4
1	BEND	6"-8 1/4

DRAWN BY
TRACED BY
CHECKED
DATE

PLANS PREPARED BY
Abbott & Harris W. N. Preston

ELKRIDGE WATER DISTRICT
HOWARD COUNTY, MARYLAND

APPROVED BY COUNTY COMMISSIONERS
May 22, 1934
DATE
Daniel W. Hinkle
Hart D. Mace

APPROVED FOR CITY OF BALTIMORE
Aug. 8, 1934
DATE
W. Ellis Jones
DEPUTY CHIEF ENGINEER

PROPOSED WATER IN FURNACE LANE FROM RAILROAD AVE. TO FURNACE AVE.
ELKRIDGE MARYLAND

DRAWING NO. 1 OF 1
SCALE: 1" = 50'
J.O. 34005
FILE