AMHERST AVENUE
ALLVIEW ESTATES
HOWARD COUNTY, MARYLAND

DECEMBER, 1962

RECEIVED
MAY 22 1963
HOWARD COUNTY
PLANNING COMMISSION

CHIEF ENGINEER, LAND
METROPOLITAN DISTRICT COMMISSION

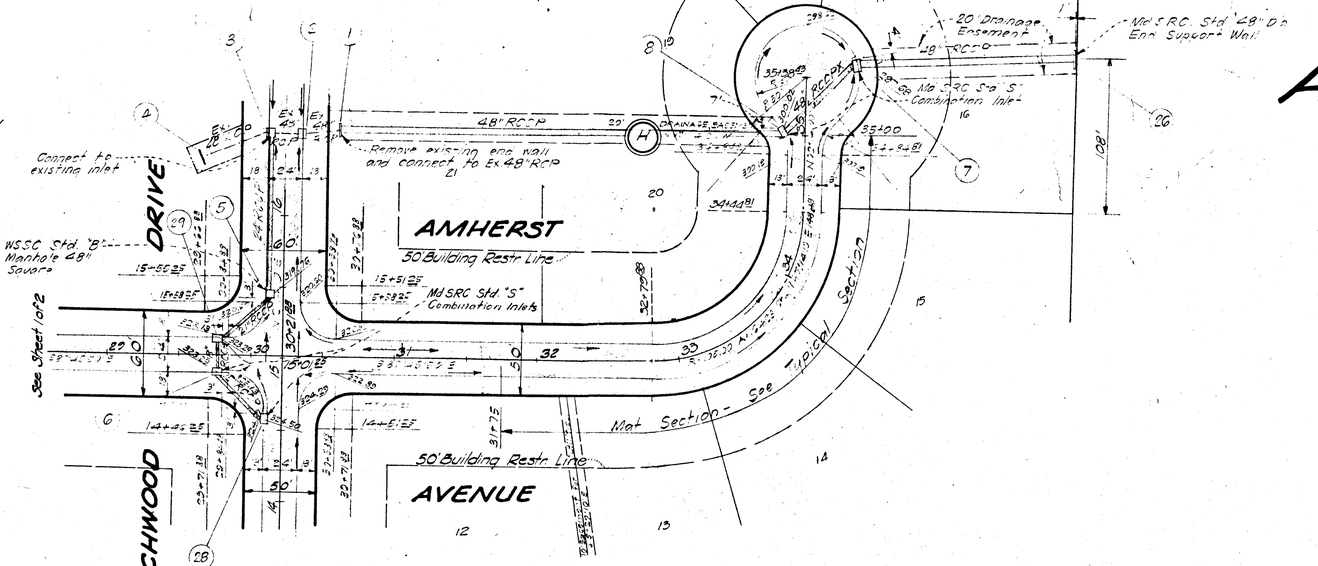

~ LEGEND ~

℄
Left Build. Restr. Line ——
Right Build. Restr. Line ——·——

NOTES:

1. For typical paving section, see Sheet 2 of 2 Beechwood Drive
2. All fillet radii to be 25'

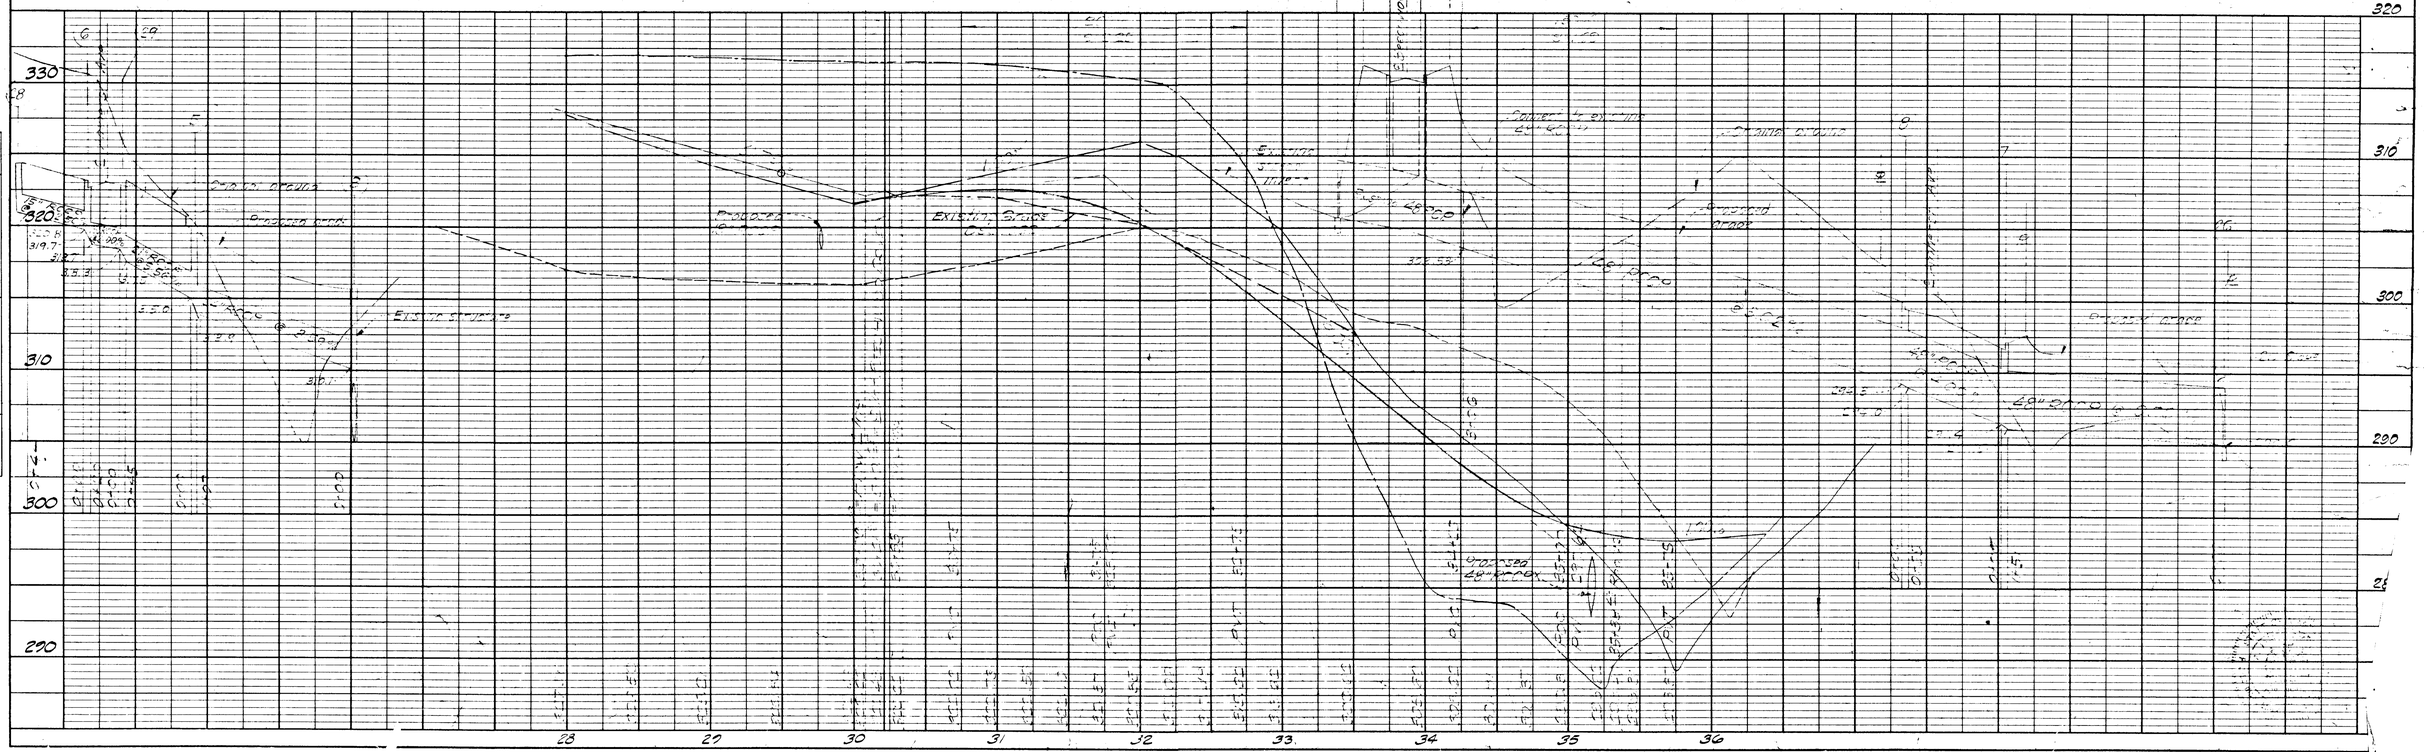

PLATE 1-PLAN-PROFILE O.P.R.&F.E. STANDARD
100% AGEPROOF VELLUM—MADE AND PRINTED IN U.S.A.
EUGENE DIETZGEN CO.

XXAM-63-001 Sheet 2of2 AMHERST AVENUE ALLVIEW ESTATES

PLAN: SURVEYED, PLOTTED, NOTE BOOK, NO., BY, DATE; ALIGNMENT CHECKED, RE-DRAWN, REVISED

PROFILE: SURVEYED, PLOTTED, GRADES CHECKED, RE-DRAWN, REVISED, STRUCTURE NOTATNS CHKD., BY, DATE, NO.