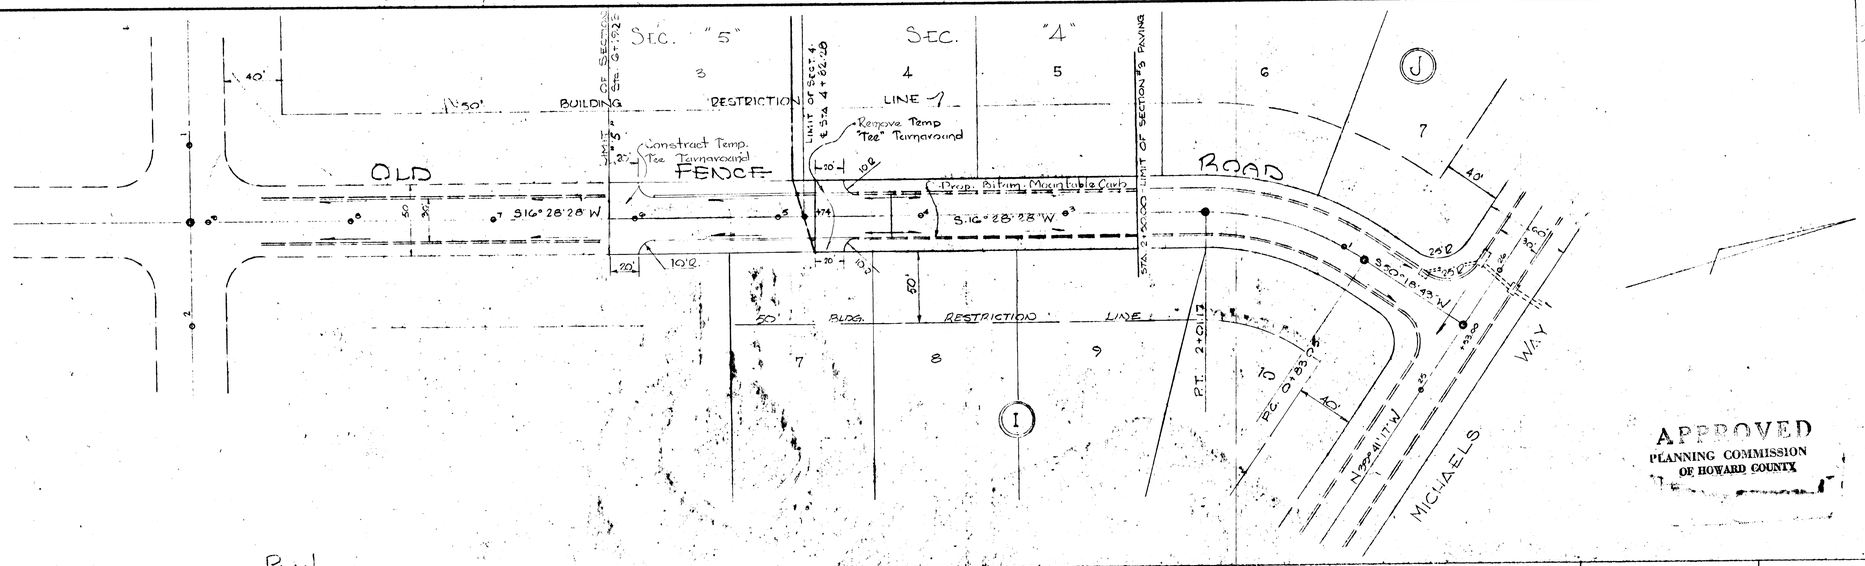

PLAN

SCALE 1" = 50'

GENERAL NOTES:

1) For typical paving section see drwg. D-15, page 70 ; Howard Co. Board Construction Code.
2) For Bituminous Mount Curb see drwg. D-39, page 94; above mentioned Code.
3) If there is a zoning change on any of the lots shown on these plans, to less than R-20, the typical section found on drwg. D-20, page 75 of the above mentioned Code, shall be used along the front of any lots with said zoning change.

OWNER & DEVELOPER
CHATHAM CORP. OF HOWARD CO.
687 BALTO NATIONAL PIKE
ELLICOTT CITY, MARYLAND

APPROVED: HOWARD COUNTY PLANNING COMMISSION
J. A. Clawson, ENGINEER — 4-7-66 DATE
APPROVED: HOWARD COUNTY HIGHWAYS COMMISSION
Herman S. Gluell, ROADS ENGINEER — 4-4-66 DATE
APPROVED: HOWARD COUNTY METROPOLITAN COMMISSION
W. O. Roberts, CHIEF ENGINEER — 4-7-66 DATE

SECTION
PLAN & PROFILE OF: OLD FENCE RD.
"CHATHAM"
SECOND ELECTION DISTRICT - HOWARD COUNTY, MARYLAND
21 MARCH 1966
SCALE: AS SHOWN
SHEET #1 of 1

POTOMAC & JESCHKE
ENGINEERS
24 PARK AVENUE
ELLICOTT CITY, MD.

REG. NO. 4334 — 3/21/66 DATE

PROFILE SCALE:
HOR: 1"=50'
VERT 1"=5'

PLAN: SURVEYED, PLOTTED, LOCATIONS CHECKED, RT. OF WAY CHECKED. BY DATE NOTE BOOK NO.

PROFILE: SURVEYED, PLOTTED, GRADES CHECKED, ALL STRUCTURE NOTATIONS OMMIS BY DATE NOTE BOOK NO.

#3

PLATE 1, PLAN-PROFILE
KEUFFEL & ESSER CO.
48 7008 ALBANENE TRACING PAPER

F-66-16