PLAN
SURVEYED
DRAWN
NOTE BOOK ALIGNMENT CHECKED
NO. GRADES CHECKED
R/W & NOTES
RT. OF WAY CHECKED
STRUCTURE NOTATIONS CHKD.
BY DATE

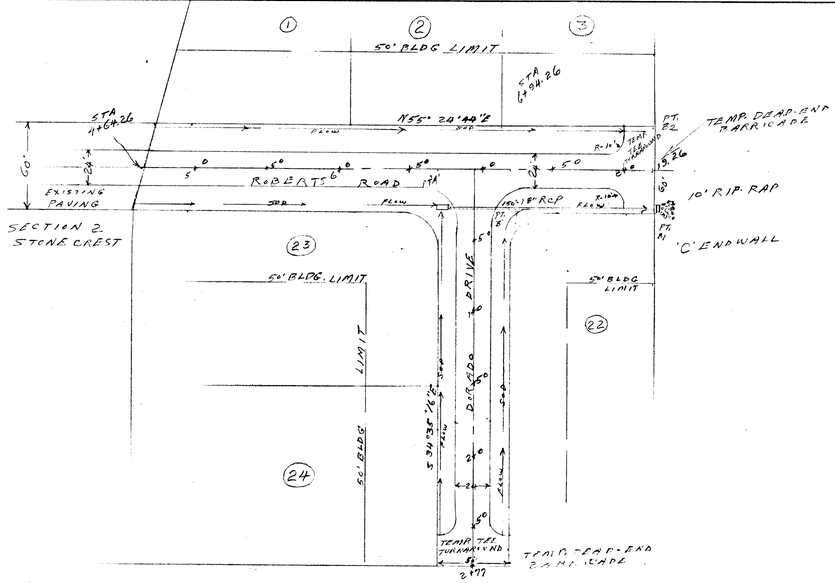

SCHEDULE OF ROAD DRAWINGS		
DRAWING	NO.	PAGE OF HOW. CO. SPECS.
24 MINOR STREET	PGORD7	61 OR 62
TEE TURNAROUND	D33	88
'K' INLET	D23	148
'C' ENDWALL	D-3	168
TEMP DEADEND BARRICADE	D109	164

PLAT APPROVED BY

2-23-67 J. H. Clawson Jr.
Date — J. HERBERT CLAWSON, SENIOR ENGINEER

3-21-67 Granville M. Mehlenbacher
Date — Herman S. O'Neill County Roads Superintendent

3-28-67 William O Pilbert
Date — William O Pilbert, Chief Eng. Metropolitan Commission

PROFILE
SURVEYED
DRAWN
NOTE BOOK GRADES CHECKED
NO. R/W & NOTES
STRUCTURE NOTATIONS CHKD.
BY DATE

ROAD PLAN & PROFILES
BRITTANY SECT. 1
SECOND ELECTION DISTRICT OF HOWARD CO.
ELLICOTT CITY, MARYLAND
SCALE 1"IN = 50' HORIZONTAL
IN = 5' VERTICAL
FEB 23, 1967

OWNER/DEVELOPER:
Usmar Construction Co.
420 Southfield Rd.
Ellicott City, Md.

ENGINEER:
Clouds M. Skinner Jr. Reg. Eng. & Land Surveyor No. 2237
11 Court Place, Ellicott City, Md.

NOTE:- BM #2 - RR SPIKE IN BASE OF TELE POLE NO. 33 CR 27 - ELEV. 444.46 (ASSUMED)

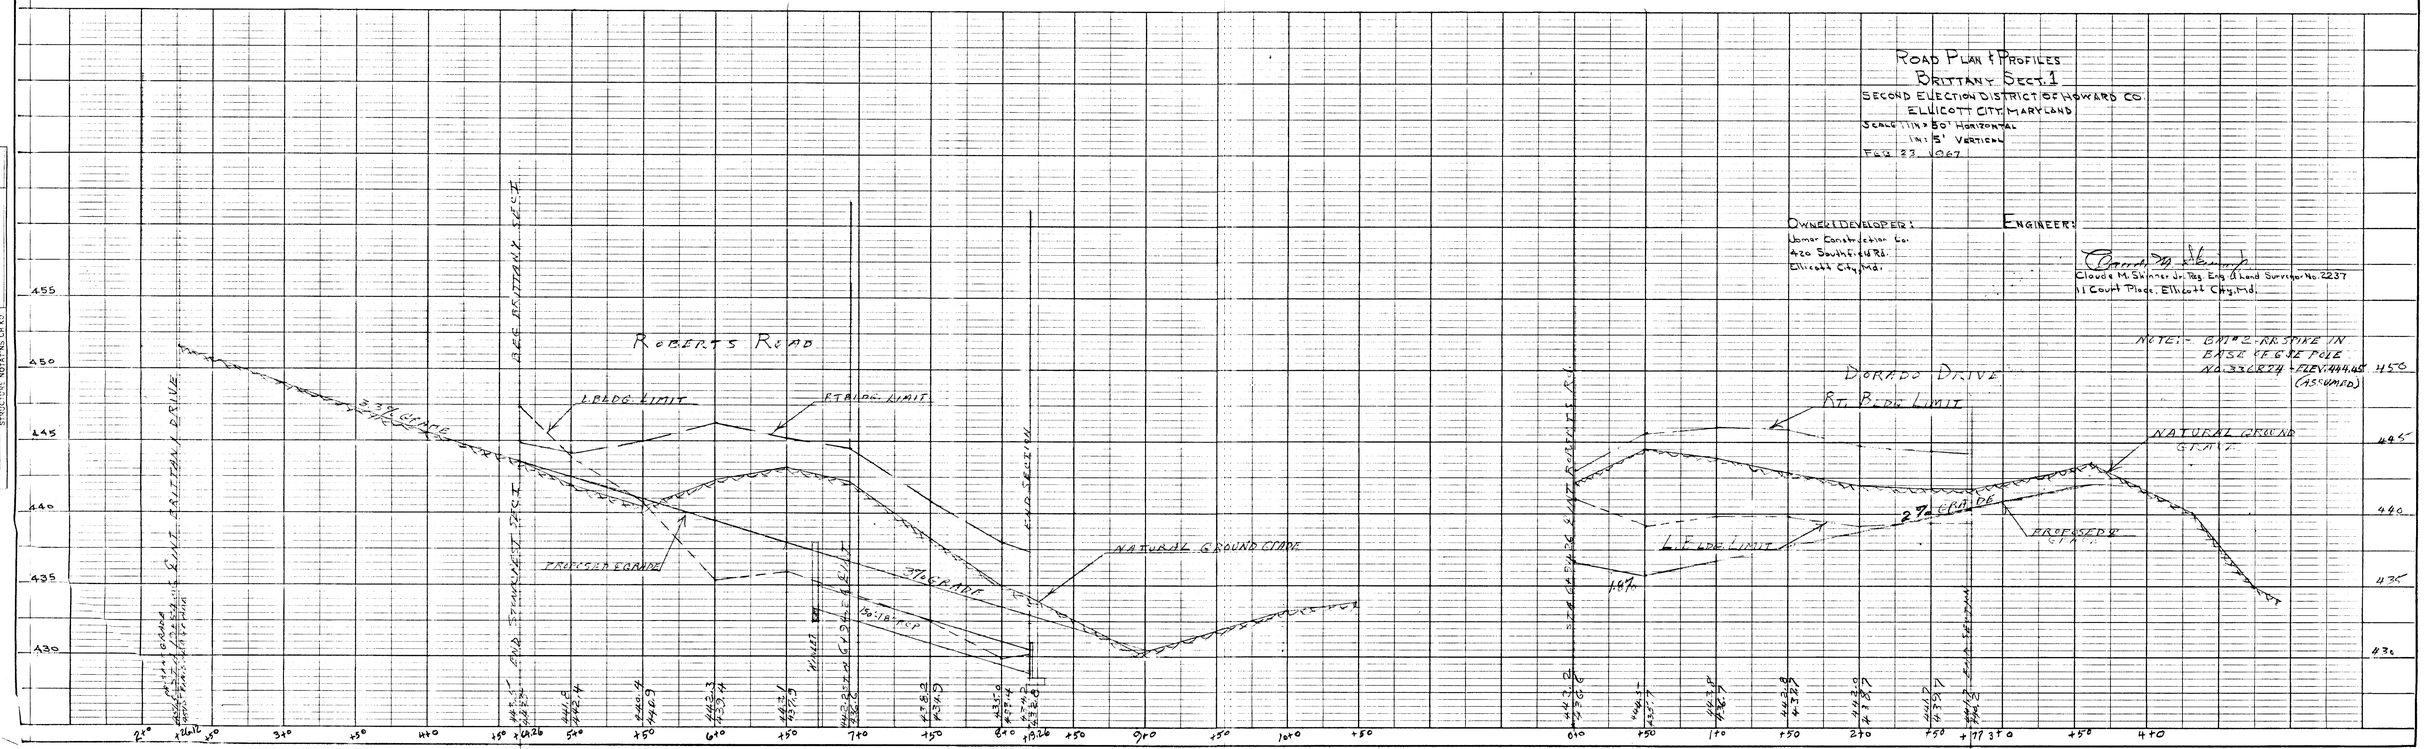

M 42-141

PLATE 1 - PLAN-PROFILE O.P.R. & R.C.
100% RAG PAPER - MADE AND PRINTED IN U.S.A.
CHARLES BRUNING COMPANY, INC.

F-67-11 E-1483