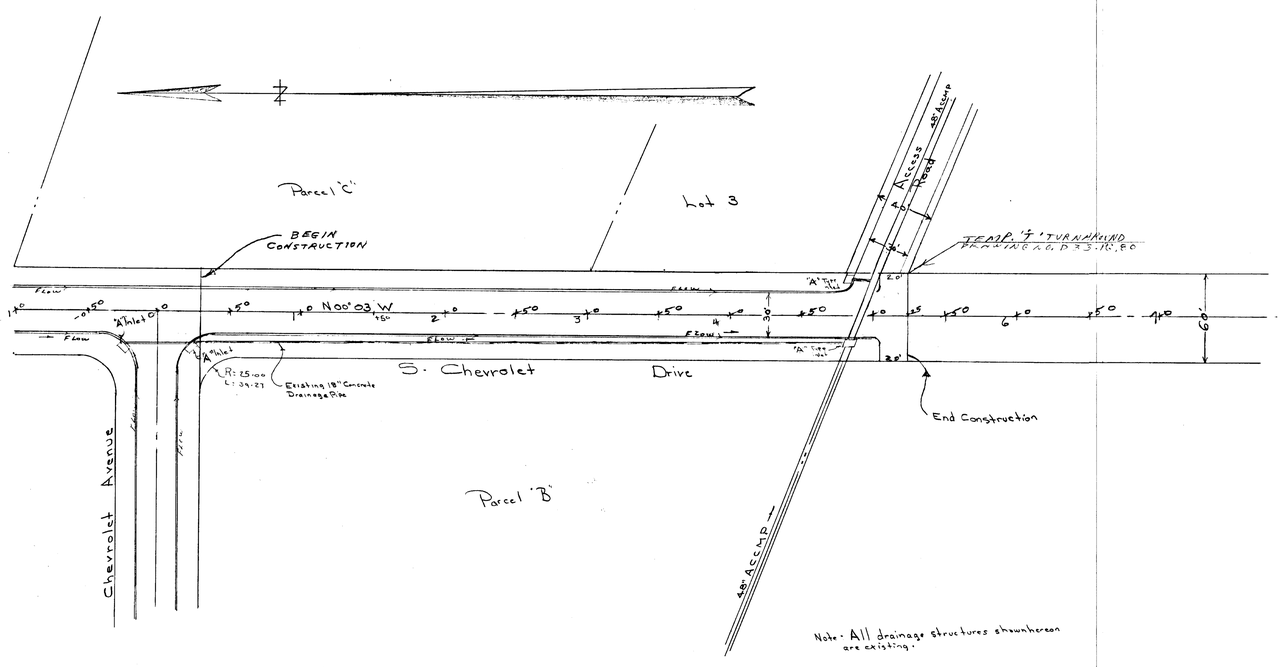

Typical Cross Section Scale: 1 in = 10'

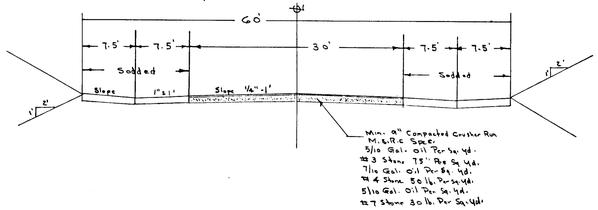

Approval Block

11-8-68 Date	J. H. Clawson, Jr., Chief Engineer, Development Section
11-7-68 Date	Herman O'Neill County Roads Supervisor
11-7-68 Date	William O. Gilbert, Chief Eng. for Metropolitan Commission

PROFESSIONAL ENGINEER & LAND SURVEYOR · CLAUDE M. SKINNER, JR. · No. 2237 · STATE OF MARYLAND

Claude M. Skinner

CLAUDE M. SKINNER, JR.
REGISTERED PROFESSIONAL ENGINEER
11 COURT PLACE
ELLICOTT CITY, MD.

PLAN: SURVEYED ___ DRAWN ___ NOTE BOOK ___ NO. ___ | BY | DATE | ALIGNMENT CHECKED. | R/W OF WAY CHECKED.

PROFILE: SURVEYED ___ DRAWN ___ NOTE BOOK ___ NO. ___ | GRADES CHECKED. | B.M.'S NOTED. | STRUCTURE LOCATIONS CHKD.

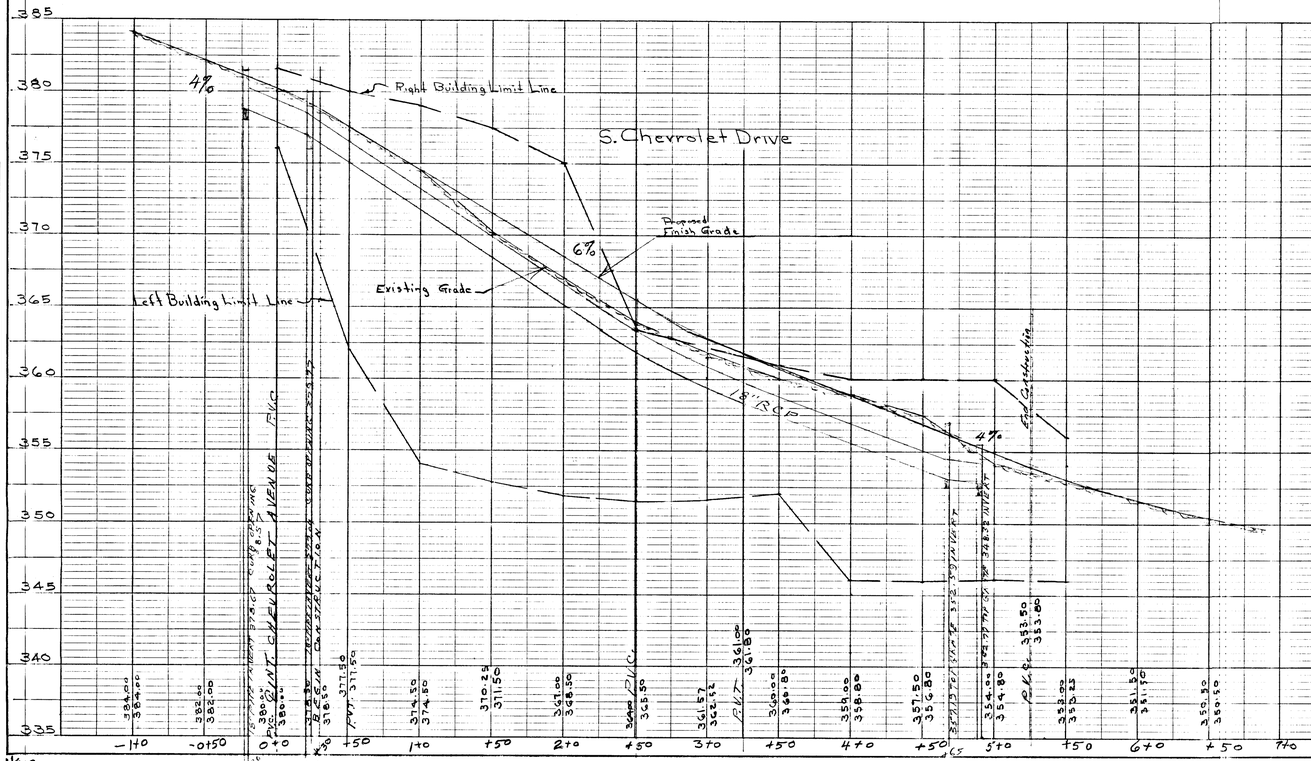

Final Road Plan And Profiles
of
CHARLES E. MILLER PROPERTY
SECOND ELECTION DISTRICT OF HOWARD COUNTY
ELLICOTT CITY, MARYLAND
SCALE - 1"=50'-HORIZONTAL
1"=5'-VERTICAL

OWNER-DEVELOPER- The Miller Land Company,
Ellicott City, Maryland.

#113 141

PLATE 1-PLAN-PROFILE OF FARE
100% RAG PAPER-MADE AND PRINTED IN U.S.A.
CHARLES BRUNING COMPANY

F-68-71 E-1532-R