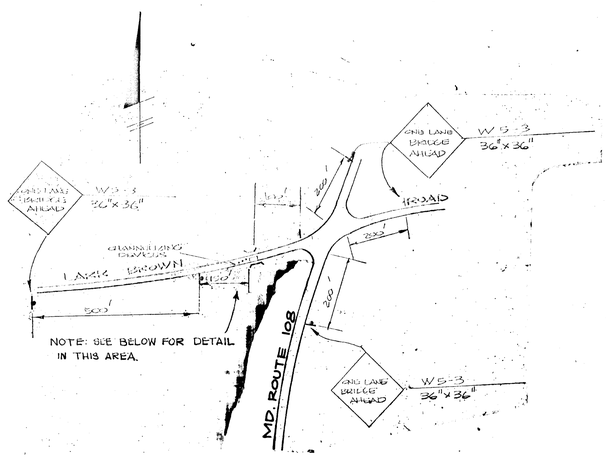

TRAFFIC CONTROL PLAN

SCALE: 1" = 200'

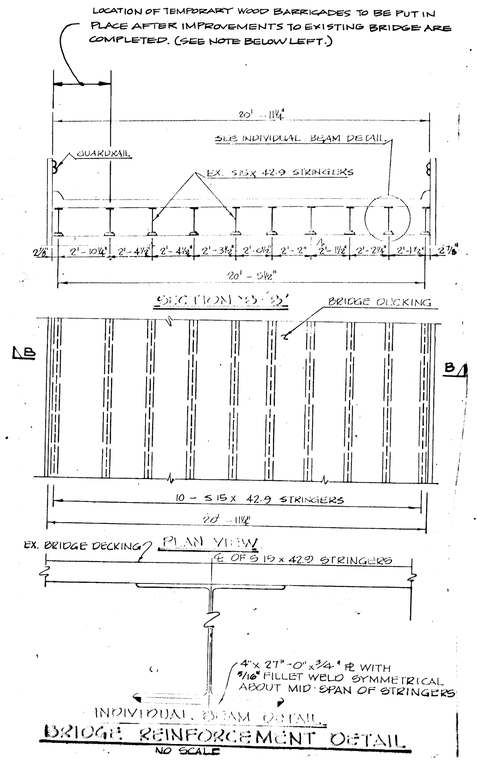

BRIDGE REINFORCEMENT DETAIL

NO SCALE

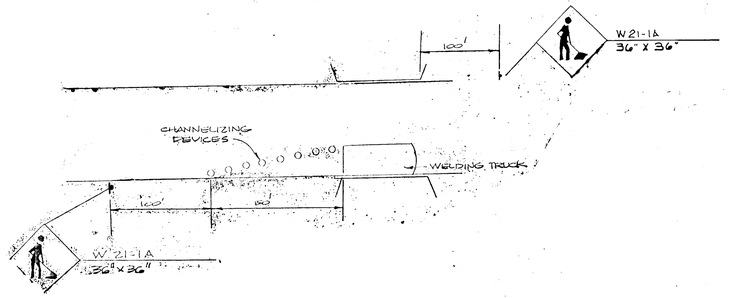

WORK AREA DETAIL

NO SCALE

BRIDGE CONSTRUCTION NOTES

1. ALL WELDING WORK WILL BE DONE BY A WELDER CERTIFIED IN THE STATE OF MARYLAND
2. ALL WORK ON BRIDGE SHALL BE IN ACCORDANCE WITH HOWARD COUNTY, AASHTO AND STATE ROAD SPECIFICATIONS, LATEST EDITION.
3. THE DEVELOPER WILL NOTIFY THE BUREAU OF HIGHWAYS FIVE DAYS BEFORE STARTING WORK ON THE BRIDGE.
4. THE DEVELOPER WILL BE RESPONSIBLE FOR THE BRIDGE DURING THE PERIOD OF TIME THE PROPOSED WORK IS BEING DONE.
5. ANY DAMAGE TO THE BRIDGE DURING OR AS A RESULT OF THE DEVELOPERS MODIFICATIO TO THE BRIDGE SHALL BE CORRECTED AT THE DEVELOPERS EXPENSE.
6. CONTRACTOR SHALL NOTIFY THE BUREAU OF HIGHWAYS AND ARRANGE FOR WELD INSPE PRIOR TO LEAVING CONSTRUCTION SITE.

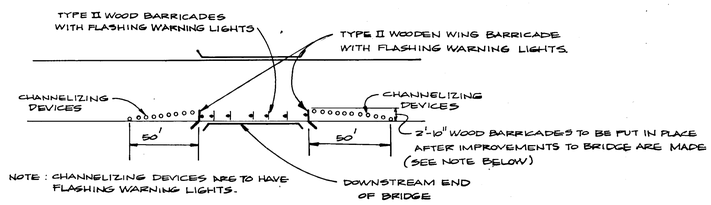

BRIDGE TRAFFIC CONTROL PLAN

(AFTER IMPROVEMENTS TO EXISTING BRIDGE)

NO SCALE

NOTES

1. AFTER THE IMPROVEMENTS HAVE BEEN MADE TO THE EXISTING BRIDGE, CONTRACTOR WILL PROVIDE A TEMPORARY WOOD BARRICADE BLOCKING THE FIRST 2'-10" LENGTH OF ROAD. THE WOODEN BARRICADE IS TO BE PLACED ON THE DOWNSTREAM SIDE OF THE BRIDGE. THE WOOD BARRICADES ARE TO REMAIN IN PLACE DURING THE ENTIRE PERIOD OF CONSTRUCTION FOR THE PAINTERS HILL PROJECT (F-88-13) AND THE LARK BROWN ESTATES PROJECT (F-88-178) BARRICADES ARE TO BE PLACED 6' APART FOR THE ENTIRE LENGTH OF BRIDGE.
2. ALL TRAFFIC CONTROL DEVICES ARE TO BE CHECKED AT THE BEGINNING AND END OF EACH WORKING DAY AND MAINTAINED DAILY.

APPROVED: HOWARD COUNTY OFFICE OF PLANNING AND ZONING

Director of Planning and Zoning / Division of Land Development and Zoning Administration — DATE

APPROVED: HOWARD COUNTY DEPARTMENT OF PUBLIC WORKS

Chief, Land Development Division — 1/6/89 Date

Chief, Bureau of Highways — 1/6/89 Date

Chief, Bureau of Engineering — 1-6-89 Date

DATE	NO	REVISION

OWNER/DEVELOPER

H & A CONSTRUCTION CO., INC.
13 C STREET
LAUREL, MARYLAND 20707

PROJECT: PAINTER'S HILL
SECTION ONE

AREA TAX MAP 37 PARCEL 467
6TH ELECTION DISTRICT P-86-53
HOWARD COUNTY, MARYLAND S-86-15

TITLE: BRIDGE CONSTRUCTION DETAIL

THE RIEMER GROUP, INC.

The Riemer Group, Inc. A Land Planning, Design & Civil Engineering Firm
3105 North Ridge Road, Ellicott City, Maryland 21043 (301) 461-2690

12/14/88 DATE

ARTHUR E. MUDGE #6811

DESIGNED BY:	
DRAWN BY: D.V.P	
PROJECT NO: 22201	
DATE: OCTOBER 2, 1987	
SCALE: 1" = 50'	
DRAWING NO. 1 OF 1	

F-88-13a

MAR-JAN CO., INC. 14302