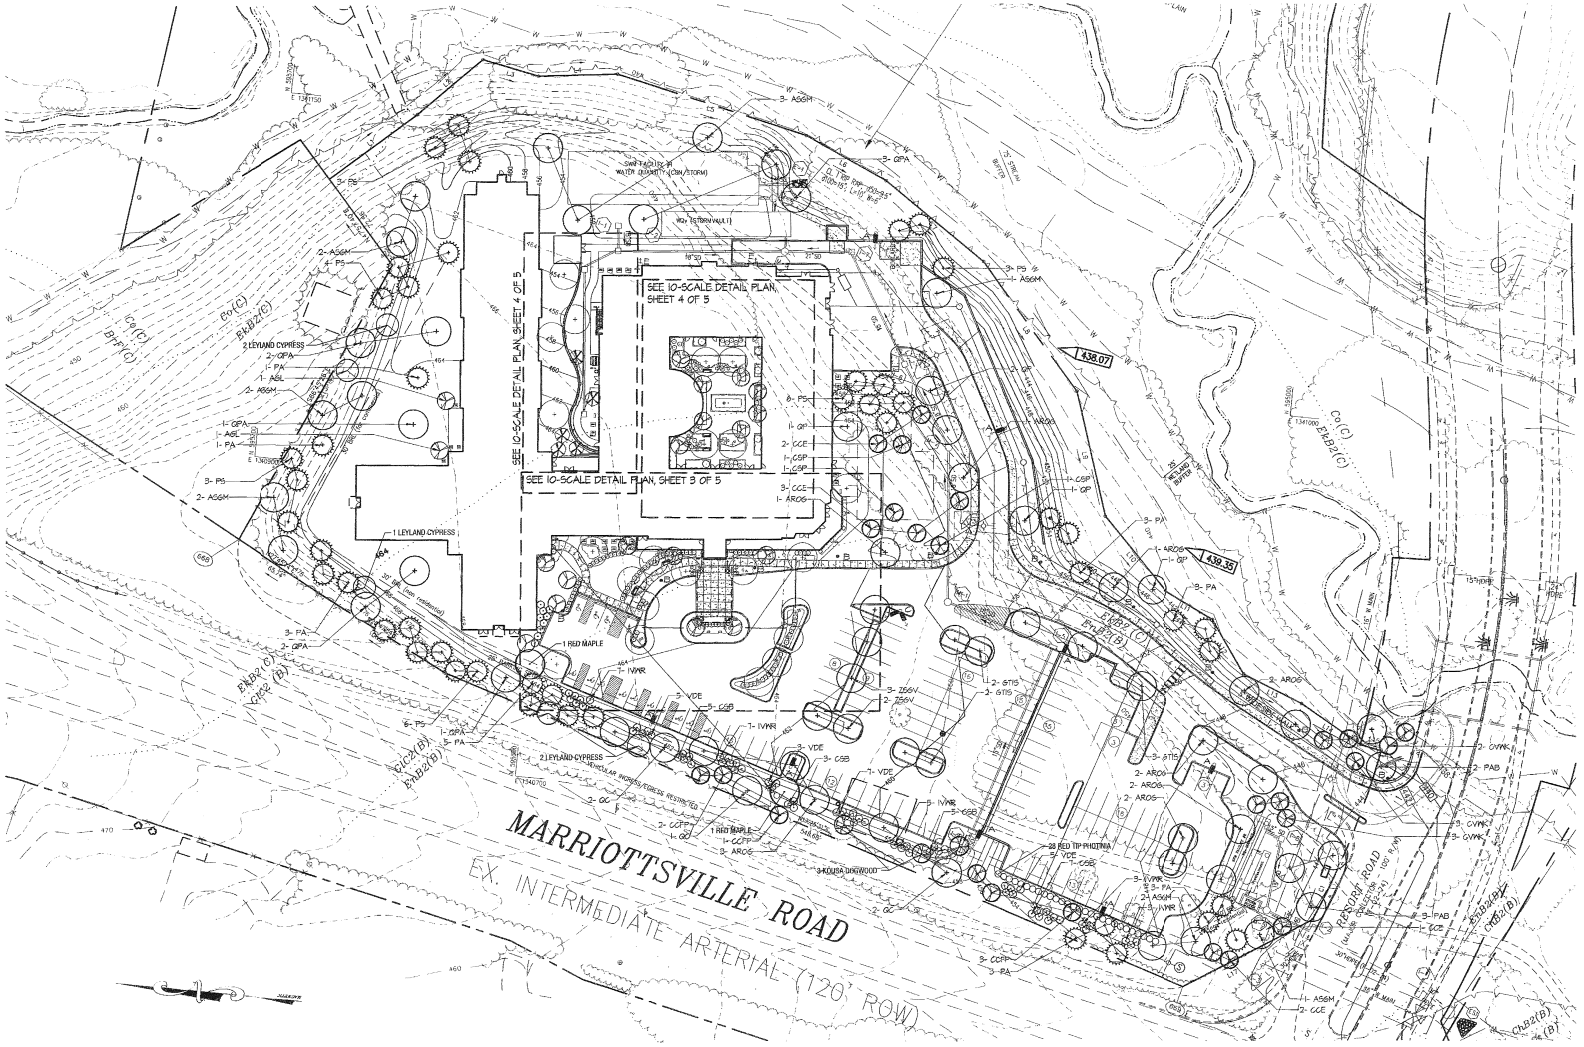

SITE PLAN ENLARGEMENT

SCALE: 1" = 40'

LEGEND

- PROPERTY LINE
- EXISTING CONTOURS
- PROPOSED CONTOURS
- EXISTING TREELINE
- PROPOSED TREELINE
- EXISTING CURB & GUTTER
- PROPOSED CURB & GUTTER
- EXISTING TREES
- PROPOSED PLANTING
- PROPOSED UPLIGHT: HADCO 99-H 100 WATT, BRONZE FINISH
- PROPOSED UPLIGHT: HADCO 89-H 100 WATT, WITH DOUBLE GFI RECEPTACLE AT BASE, BRONZE FINISH
- A PROPOSED STREETWORKS LIGHT; MFT40MWT3D; 400WMH, 30' POLE, 277v
- B PROPOSED STREETWORKS LIGHT; ANET3WHTSSNHSF/ ST., 2' POLE
- C PROPOSED STREETWORKS LIGHT; MFT40MWT3D; 400WMH, 30' POLE, 277v
- E PROPOSED HUBBLE LIGHT; 175w, MH RPVL, II, T5H-128
- PROPOSED BENCH, COUNTRY CASUAL CARLISLE BENCH, SEE DETAIL, SHEET 5

LANDSCAPE ENLARGEMENT PLAN

TURF VALLEY, LORIEN

NURSING HOME & ASSISTED LIVING

PARCEL Q (per F-02-82) MULTI-USE SUBDISTRICT
PLAT 18773 - 18775
TAX MAP 16 - P/O PARCEL 8- GRID 16 & 17;
POD 1 per S-86-13 (4th AMENDED)
THIRD ELECTION DISTRICT HOWARD COUNTY, MARYLAND

KCE ENGINEERING, INC.
EXECUTIVE CENTER
3300 NORTH RIDGE ROAD, SUITE 315
ELLICOTT CITY, MARYLAND 21043
PHONE (410) 203-9800 FAX (410) 203-9228

SITE RESOURCES incorporated
Comprehensive Land Planning & Site Design Services
14315 Jarrettsville Pike • Phoenix, Maryland 21131
(410) 683-3388 • Fax (410) 683-3389

RECEIVED
27 OCT 30 2010
Division of Land Development
Department of Planning & Zoning

DRAWN BY: KRM
CHECKED BY: FPB
SCALE: 1"=40'
DATE: 08/02/2007

SHEET: 2 OF 5

SDP-07-084