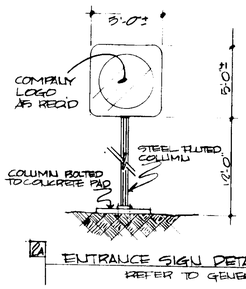

ENTRANCE SIGN DETAIL
REFER TO GENERAL NOTE# 2

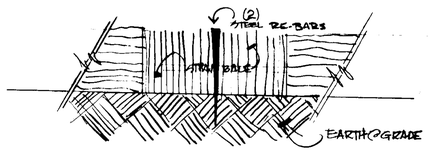

DETAIL OF STRAW BALE DIKE
SCALE 1/2"=1'-0"

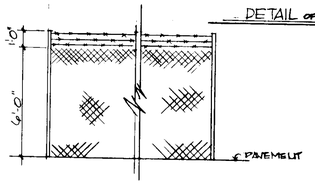

DETAIL OF FENCE
SEE GENERAL NOTE 5

GENERAL NOTES

1. GAS & ELECTRIC CO SINGLE POLE TYPE LAMPS (6 EACH) 400 W.F
2. FLOURESCENT ENTRANCE SIGN PLASTIC CONSTRUCTION -SEE DETAIL
3. NO PUBLIC FOOD CONSUMPTION VENDING MACHINE FOR OFFICE PERSONEL ONLY
4. PERSONEL - 40 PLANT EMPLOYEES 5 OFFICE EMPLOYEES
5. FENSES - EXISTING 6' FENSE w/12" BARBED WIRE 3 STRAND GATE - 5'-8' FENSE w/12" BARBED WIRE
6. PARKING SPACES REQ'D = 23 PARKING SPACES PROVIDED = 23
7. AREA OF PARCEL - 4.52 ACRES
8. ZONING OF PARCEL - M 2
9. NO NEW PLUMBING, WATER & SEWER COLLECTION
10. AREA DISTURBED 2.1 ACRES; AREA REVEGETATED 0.05 ACRES; AREA IMPERVIOUS 4.25 ACRES

APPROVED: FOR PUBLIC WATER AND PUBLIC SEWERAGE SYSTEMS, HOWARD COUNTY HEALTH DEPARTMENT
COUNTY HEALTH OFFICER — DATE 10-21-77

APPROVED: HOWARD COUNTY OFFICE OF PLANNING & ZONING
PLANNING DIRECTOR — DATE 10-24-77
DIVISION OF LAND DEVELOPMENT — DATE 10-7-77

APPROVED: FOR PUBLIC WATER AND PUBLIC SEWERAGE, STORM DRAINAGE SYSTEMS AND PUBLIC ROADS HOWARD COUNTY DEPARTMENT OF PUBLIC WORKS
DIRECTOR — DATE 10/11/77
CHIEF BUREAU OF HIGHWAYS — DATE 10/10/77

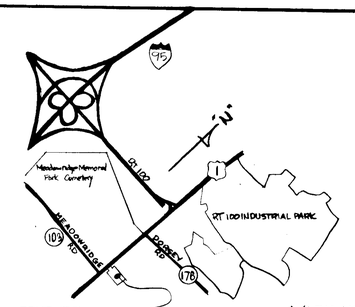

VICINITY MAP
NOT TO SCALE
REFER TO STATE HWY MAP 22

APPROVED
DIVISION OF LAND DEVELOPMENT
HOWARD COUNTY, MARYLAND
DATE 9-27-77

SOIL EROSION CONTROL NOTES

1. PLACE STRAW BALES IMMEDIATELY AFTER GROUND IS CLEARED.
2. MAINTAIN STRAW BALE FILTER LINE UNTIL COMPLETION OF PAVEMENT AND APPROVED TO BE REMOVED BY COUNTY AUTHORITIES.
3. SEED AND DISTURBED AREAS TO LINE OF TREES.

ADJACENT PARCEL 67
OWNER: ABRAHAM A. SHPAK
14.29 ACRES M-2

ADJACENT PARCEL 79
OWNER: ABRAHAM SHPAK
0.22 ACRES M-2

ADJACENT PARCEL 77
OWNER: FRANK LEO ROSE
M-2

ADJACENT PARCEL 74
OWNER: ABRAHAM SHPAK & SON
LOT 58-59 M-2

ADJACENT PARCEL 78
OWNER: ABRAHAM SHPAK & SON
LOT 45 & 46 M-2

ADJACENT PARCEL 75
OWNER: WILLIAM E. SPICER
LOT 48-57 M-2

ADJACENT PARCEL 73
OWNER: GEORGE D. BOTELER, SR.
0.17 ACRES M-2

BITUMINOUS CONC.	1½" BASE C-3
BITUMINOUS CONC. BASE	3" GRAVEL MIX
BITUMINOUS CONC. BASE	6"

* NOTE: BASE, TACK, COAT & CONSTRUCTION METHODS SHALL BE IN ACCORDANCE WITH HOWARD COUNTY ROAD CONSTRUCTION CODE - SEE SECTIONS C-30.3 & C-31.4

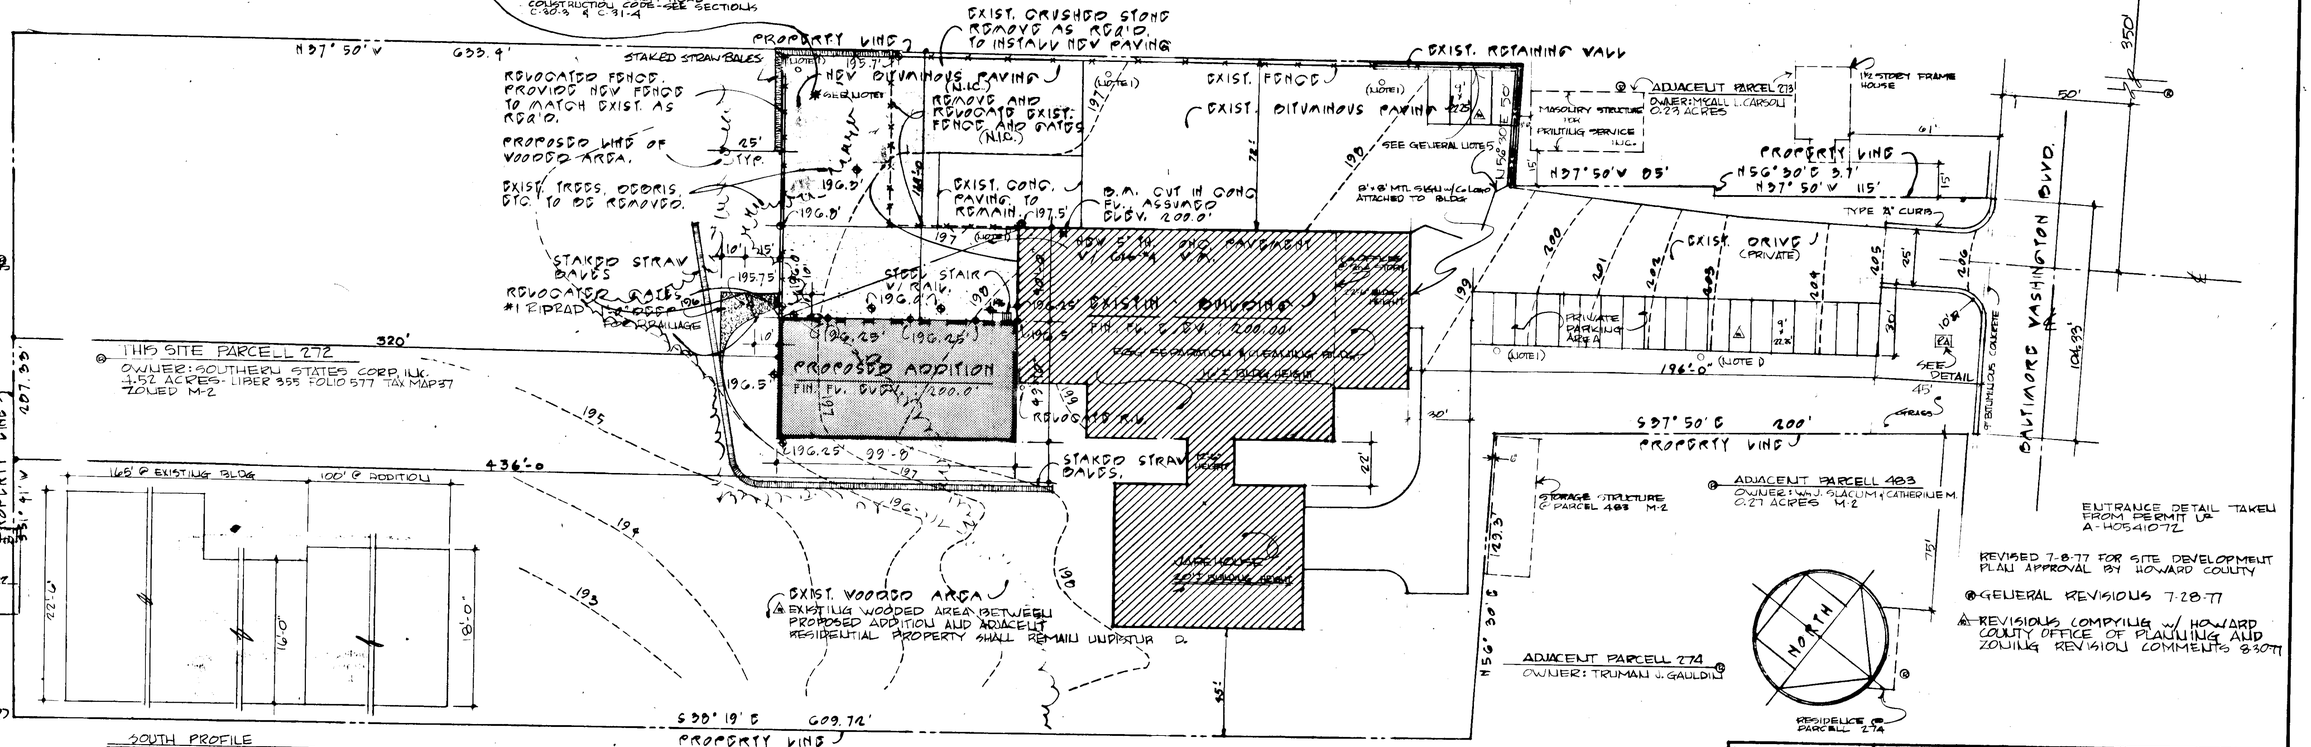

Soil Conservation District Approved Plan
Name: HOWARD
and meets Technical Requirements
Signature: [illegible] Date 10-7-77
U.S. Soil Conservation Service

THIS DEVELOPMENT PLAN IS APPROVED FOR SOIL EROSION AND SEDIMENT CONTROL BY THE HOWARD SOIL CONSERVATION DISTRICT.
Approved: Jerlene D. Hagen Date 10-7-77
Howard S.C.D.

REVISED 7-8-77 FOR SITE DEVELOPMENT PLAN APPROVAL BY HOWARD COUNTY

GENERAL REVISIONS 7-28-77

REVISIONS COMPLYING w/ HOWARD COUNTY OFFICE OF PLANNING AND ZONING REVISION COMMENTS 8-30-77

SOUTHERN STATES EGG SERVICE
FOR THE HENRY A. KNOTT REMODELING CO., INC.

SMEALLIE, ORRICK & JANKA, LTD.
ARCHITECTS - PLANNERS
5820 YORK ROAD
BALTIMORE, MARYLAND 21212
Eugene C. Smeallie 6574 10/77

Owner — Southern States Corp. Inc.
Paul M. Bowers

SITE DEVELOPMENT PLAN
BUILDING ADDITION TO:
SOUTHERN STATES EGG SERVICE
7669 WASHINGTON BLVD.
BALTIMORE, MARYLAND 21227
TAX MAP # 37
PARCEL # 272
RECORDING REFERENCE # 355, FOLIO 411, 4.52 ACRES
ELECTION DISTRICT #1, HOWARD COUNTY, MD.

SITE PLAN
SCALE: 1" = 30'-0"

JOB NO. 77-17 | DATE: 5-31-77 | DWG NO. A-1 OF 1

SDP-78-19