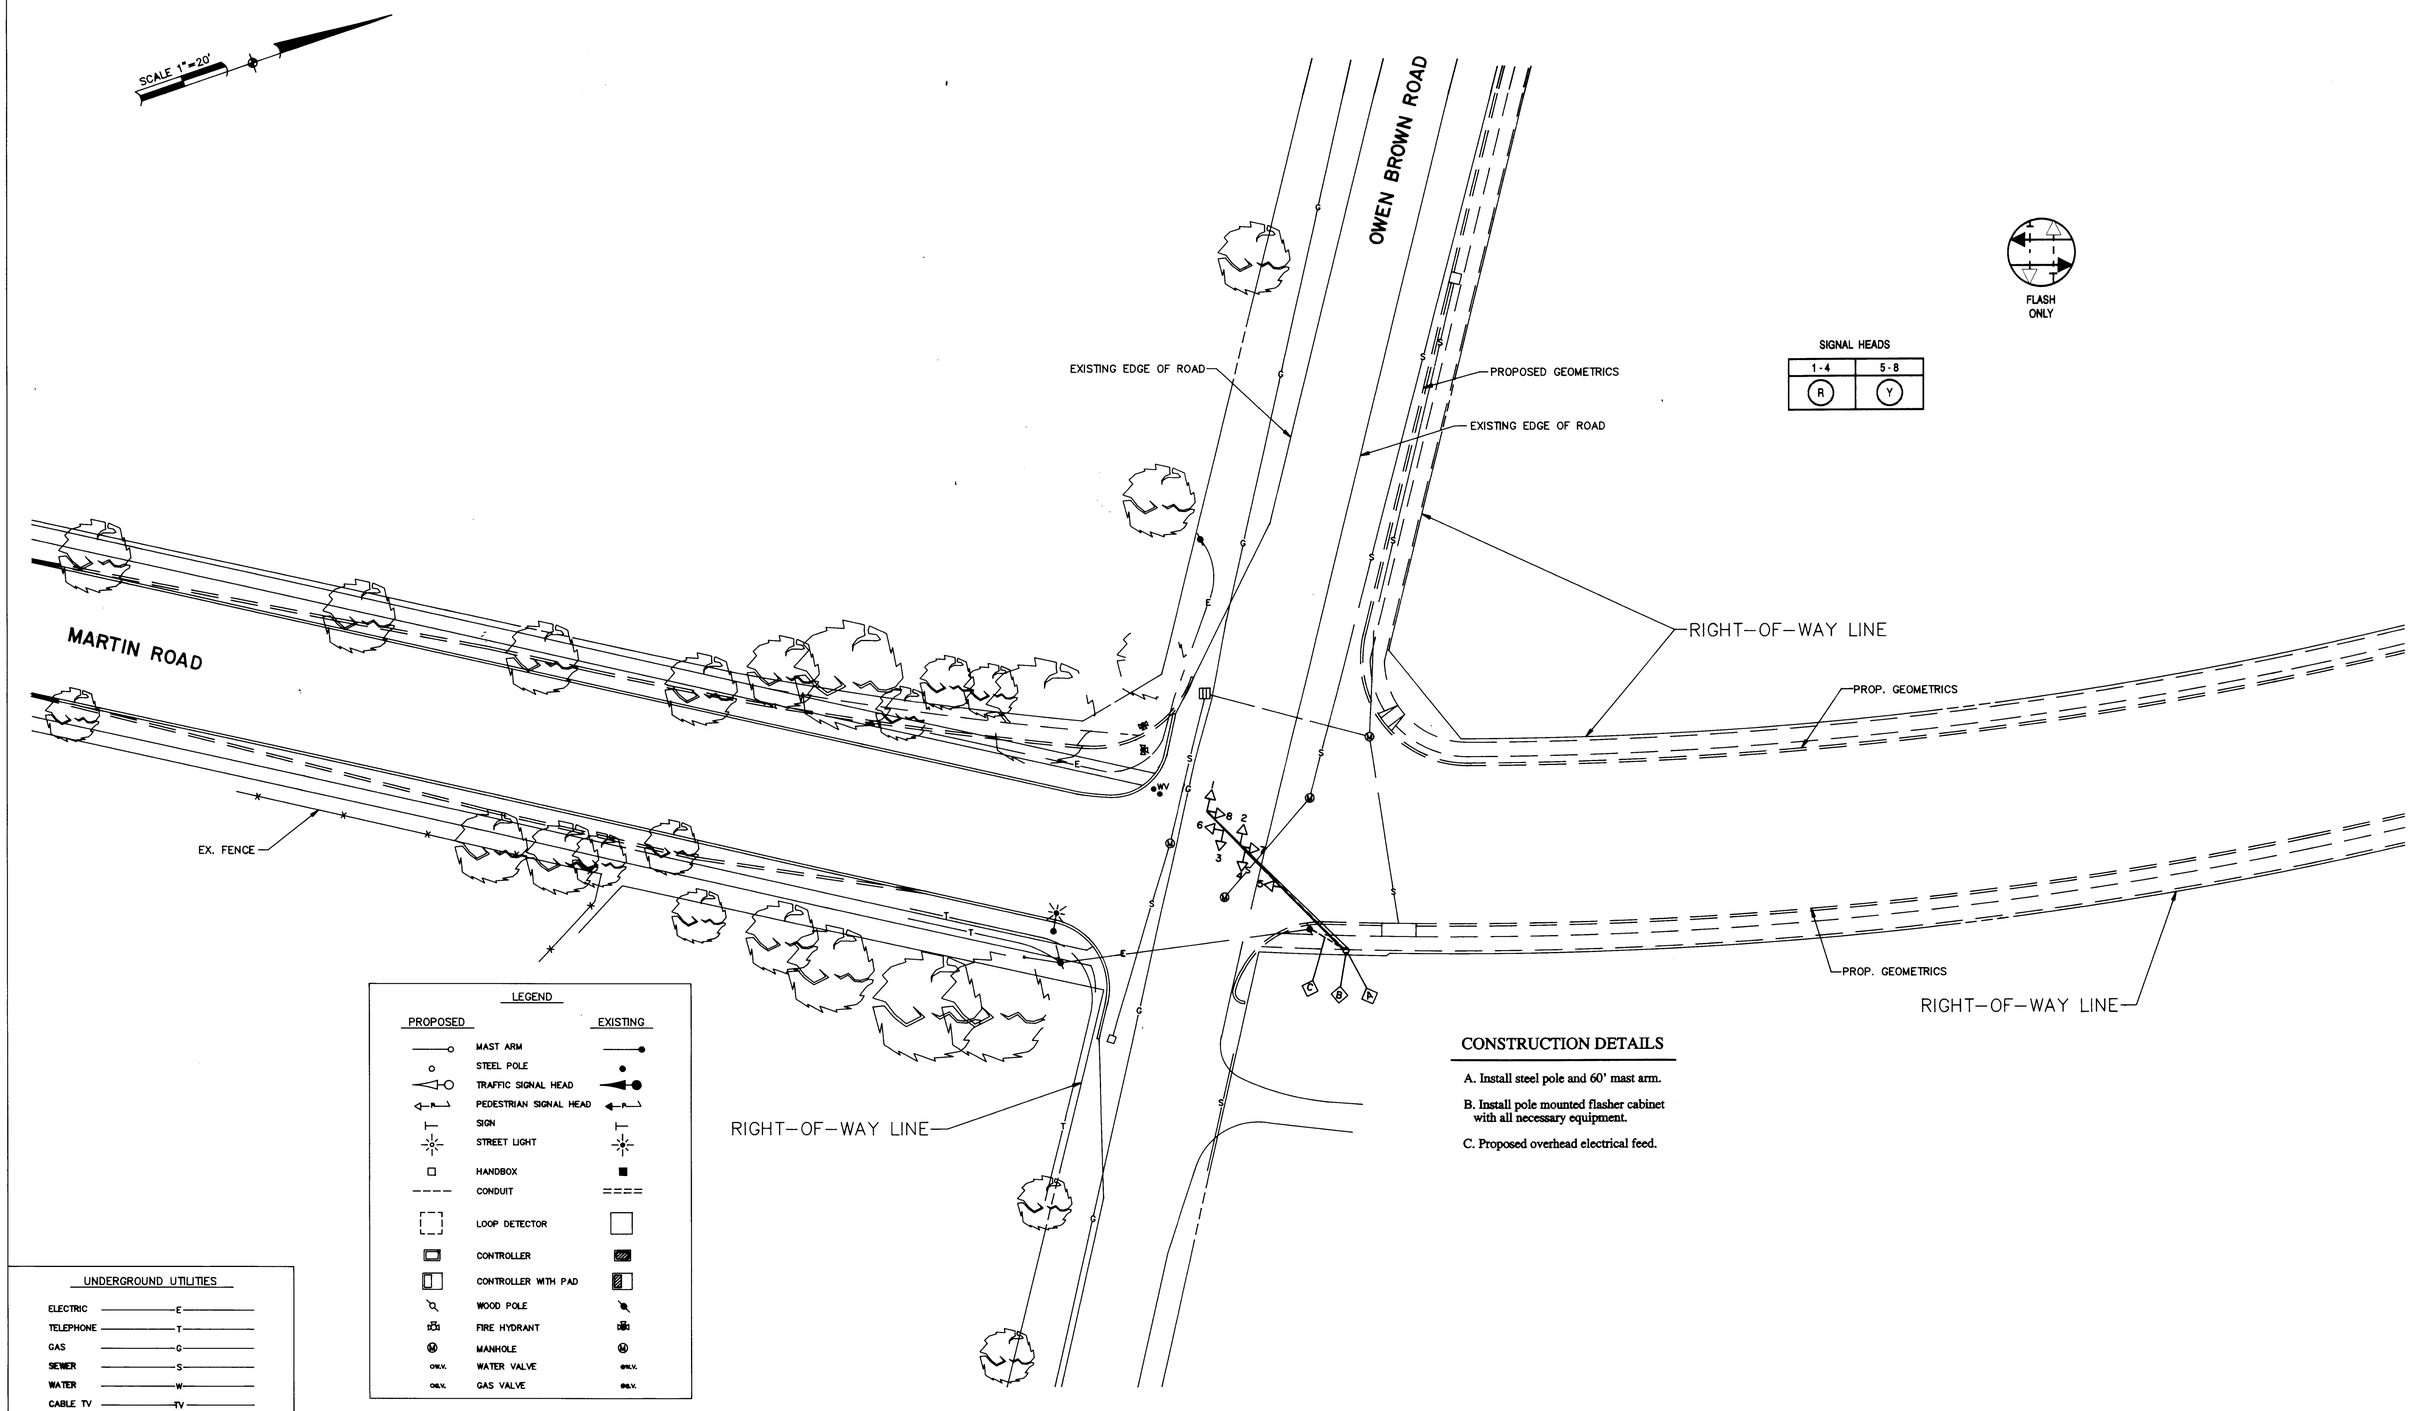

CONSTRUCTION DETAILS

A. Install steel pole and 60' mast arm.

B. Install pole mounted flasher cabinet with all necessary equipment.

C. Proposed overhead electrical feed.

DEPARTMENT OF PUBLIC WORKS
HOWARD COUNTY, MARYLAND

DEPARTMENT OF PUBLIC WORKS — DATE 7/20/93
CHIEF, BUREAU OF ENGINEERING — DATE 7/20/93
CHIEF, TRAFFIC ENGINEERING DIVISION — DATE 7/20/93

A/E GROUP, INC.
CONSULTING ENGINEERS PLANNERS
11409 CRONHILL DRIVE
OWINGS MILLS, MD. 21117
301-363-1908

STATE OF MARYLAND — PROFESSIONAL ENGINEER — No. 4295 — REGISTERED

DES: TMZ	CEW	1	REVISE SIGNAL PLAN TO FLASHING BEACON	7/8/98
DRN: JNW (CADD)				
CHK: TJH				
DATE: 8/9/91	BY	NO.	REVISION	DATE

T-7064BB

600' SCALE MAP NO. _____ DATE: _____

FLASHING BEACON
OWEN BROWN ROAD @ MARTIN ROAD

SCALE AS SHOWN

SHEET 1 OF 1

OWENSIG 08/29/91 04:38

746

MARTOWEN