BALTIMORE 17 5133 IMPERIAL MC2114

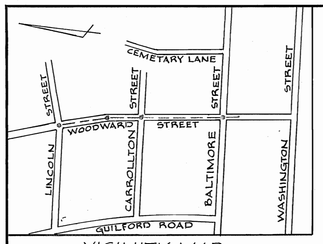

VICINITY MAP
SCALE: 1"=500'

NOTES
Sanitary Sewer to be 8" V.C.P.
House connections will be 4" T.C.P. connected to standard 8"x4" Y branch in main by a 4" T.C. Bend.
Minimum slope of house connection to be 2%.

PLAN
1" = 50'

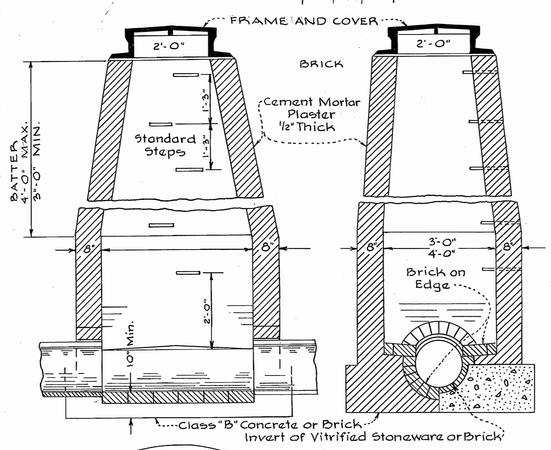

PLAN FOR MANHOLES "A", "B" & "D"

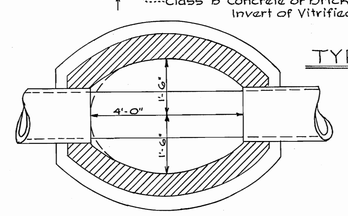

PLAN FOR MANHOLE "C"

TYPICAL MANHOLE DETAIL
NO SCALE

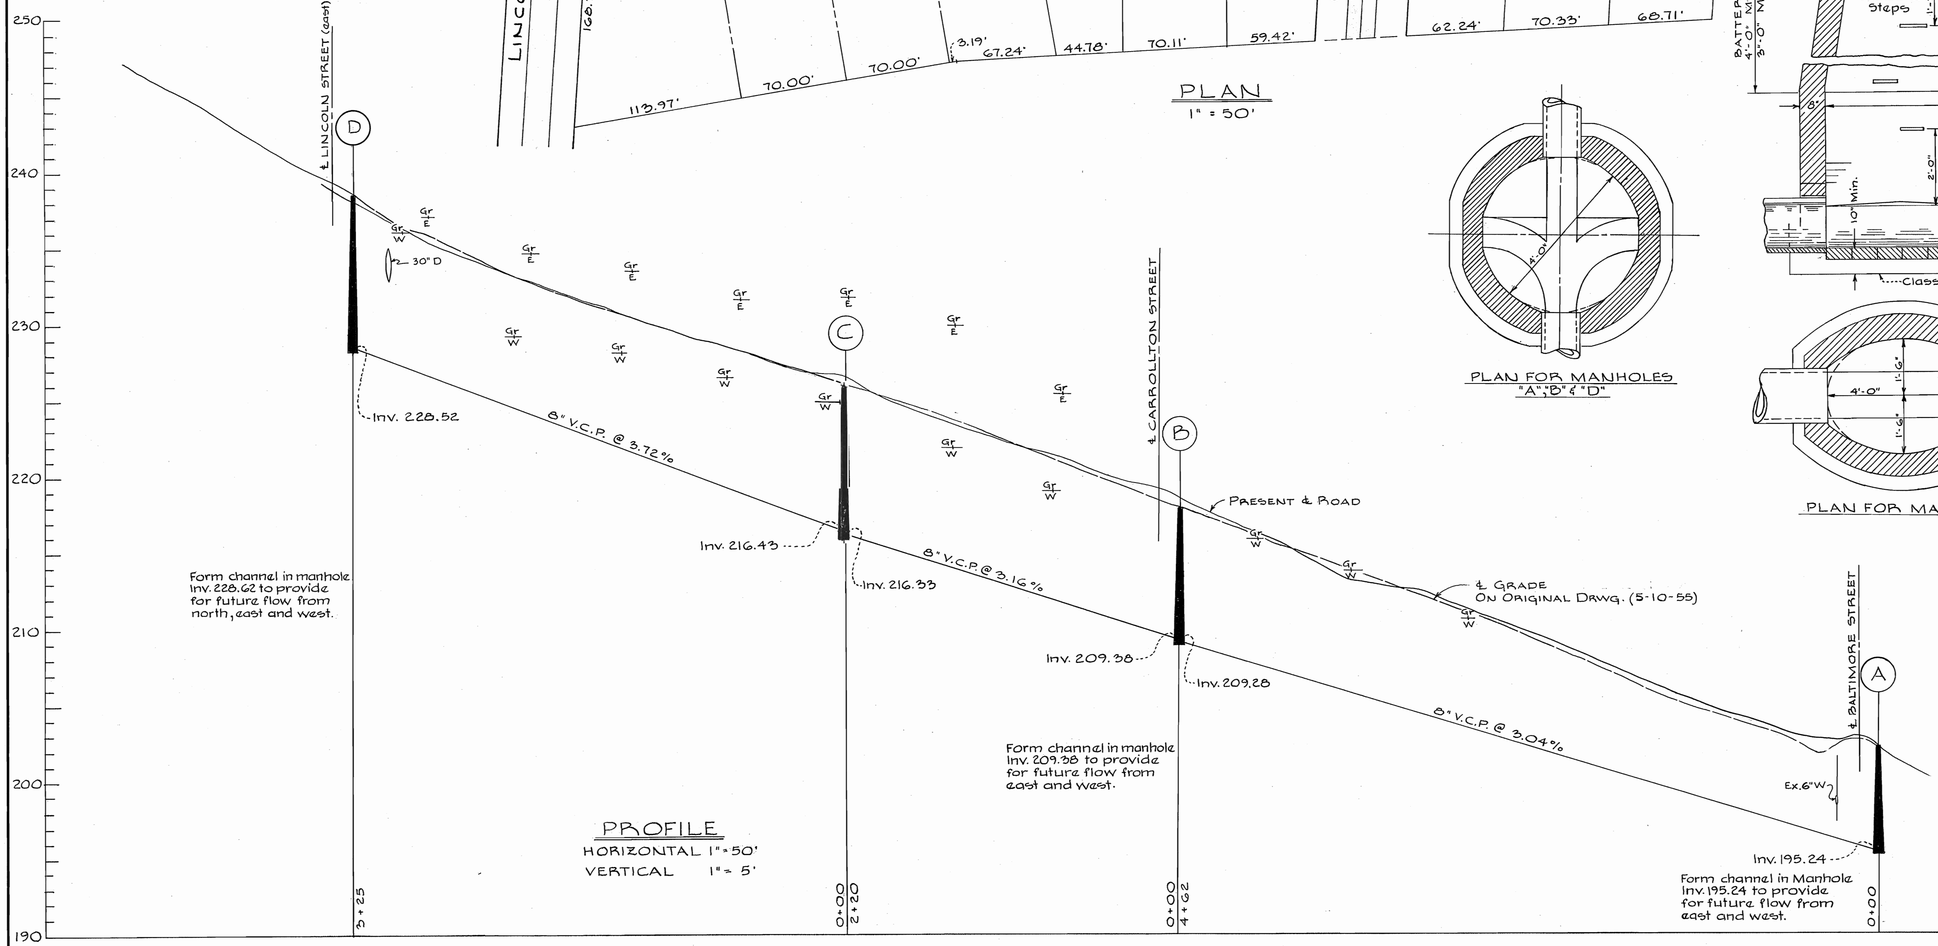

PROFILE
HORIZONTAL 1" = 50'
VERTICAL 1" = 5'

THIS PLAN IS REDRAWN FROM A PLAT DATED 5-10-55

BUREAU OF ENGINEERING INSPECTION AND SURVEY DIVISION	DEPARTMENT OF PUBLIC WORKS HOWARD COUNTY, MARYLAND DATE W O Gilbert 12-19-77 CHIEF-BUREAU OF WATER AND SEWER	CONTRACT NO. 13-S	PLAN, PROFILES & DETAILS OF SEWER MAINS	ELECTION DISTRICT NO. 6	DRAWING NO. 1 OF 1	SCALE AS SHOWN

DRWN. R.K.H.

WS 135/1