LOT 7
BEAN PROPERTY
FIFTH ELECTION DISTRICT
HOWARD COUNTY
MARYLAND

SCALE: 1"= 100' OCTOBER 1963.

OWNERS STATEMENT

We, Stanley J. Bean and Juanita M. Bean, his wife, owners of the property shown and described hereon, adopt this plan of subdivision and reserve the fee simple title to the beds of the streets shown hereon and in consideration of the approval of this plat by the Planning Commission of Howard County, we, for ourselves, our heirs or assigns, do hereby give and grant unto the Board of County Commissioners of Howard County the right and option to acquire for the consideration of One Dollar the fee simple title to the beds of the streets shown hereon, within the period of five years from the date of the recording of this plat among the land records of Howard County.

Witness our hands and seals this 21st day of October 1963.

Witness: Edw. W. Magruder — Stanley J. Bean
Stanley J. Bean.

Edw. W. Magruder — Juanita M. Bean
Juanita M. Bean

We assent to this plan of subdivision

Witness: Edw. W. Magruder — Hiram R. Walter
Hiram R. Walter

Edw. W. Magruder — Katherine L. Walter
Katherine L. Walter.

ENGINEERS CERTIFICATE

I, hereby, certify that the plan delineated hereon is correct, that it is a subdivision of part of that land conveyed by Hiram R. Walter and Katherine L. Walter, his wife, to Stanley J. Bean and Juanita M. Bean, his wife, by deed dated October 6, 1961 as recorded in the land records of Howard County, Maryland in Liber WHH 374 of folio 475; That all monuments shown hereon actually exist and are in accordance with Section 72 of Article 17 of the Annotated Code of Maryland as amended.

October 21, 1963.

Area in subdivision = 64,424 ☐'
Area dedicated = 4,851 ☐'
Total = 1.590 acres.

Wesson Cook
Wesson Cook
Registered Land Surveyor
Maryland Reg # 1519.

Owners:
Mr. & Mrs. Stanley J. Bean
Murphy Road
Fulton, Md.
Phone: 776-7973

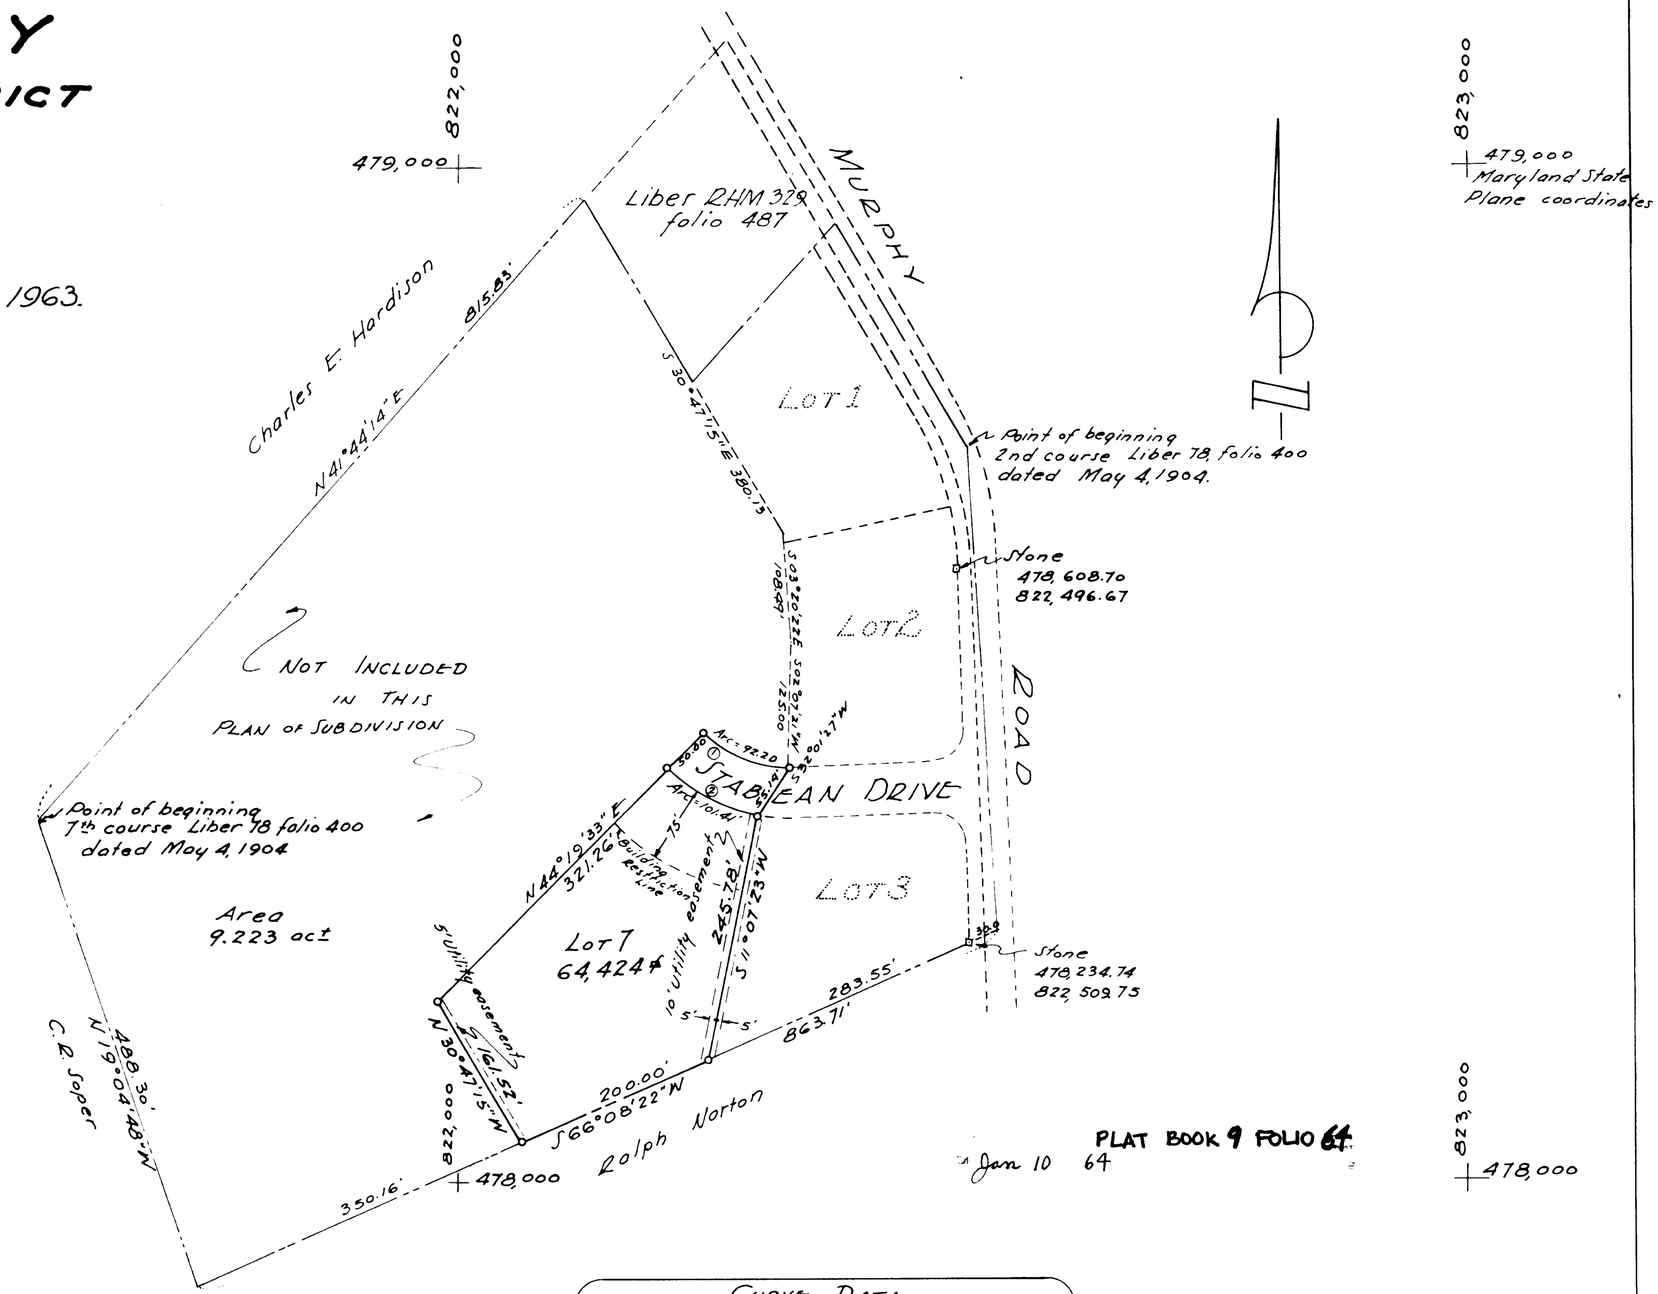

PLAT BOOK 9 FOLIO 64
Jan 10 64

CURVE DATA

No	R	Δ	Arc	Tan	Chord C	Chord Brg.
1	125.00'	42°15'16"	92.20	48.30'	90.11	S66°46'20"E
2	175.00'	33°12'10"	101.41	52.17'	100.00	S62°16'33"E

PB 9 F64

EDWARD W. MAGRUDER & ASSOC.
ENGINEERS & SURVEYORS
1835 SHEPHERD ST., N. W.
WASHINGTON 11, D. C.
Phone: RA 3-0984.

APPROVED: 1-10-64

Wilmer M. Dasmann, Chairman Planning Comm
Thomas J. Harris, Director Planning Comm.
H. Herman Schaaf, Sup't County Roads.
Carl W. Mayer, Chief Eng. Metropolitan Comm.