CURVE DATA						
Nº to Nº	Radius	Length	Tangent	Delta	Chord Bearing	Ch Distance
5-6	718.79'	63.58'	31.81'	05°04'03"	S 26°02'11" W	63.56'
16-4	768.79'	89.45'	44.78'	06°40'03"	N 25°14'12" E	89.42'
5-15	718.79'	83.65'	41.87'	06°40'03"	S 25°14'12" W	83.60'

CURVE DATA						
Nº to Nº	Radius	Length	Tangent	Delta	Chord Bearing	Chord Dist
11-17	25.00'	39.33'	25.06'	90°08'25"	S 25°55'13" E.	35.40'
18-19	25.00'	39.21'	24.94'	89°51'35"	N. 46°04'48" E.	35.31'

TABLE OF CO-ORDINATES

Nº	South	West	Nº	South	West
1	9213.82	6459.86	10	9305.25	6291.51
2	9648.60	6248.79	11	9445.20	6345.65
3	9580.77	6223.46	12	9264.01	6329.17
4	9639.67	6072.62	13	9259.14	6327.29
5	9663.58	6028.71	14	9277.50	6280.77
6	8720.69	6056.60	15	8739.20	6062.35
7	8790.81	5895.35	16	8720.54	6110.74
8	8802.86	5904.83	17	9477.56	6331.29
9	9364.55	6137.11	18	9441.99	6424.61
			19	9427.27	6392.33

NOTE: The origin of the coordinates shown hereon is assumed

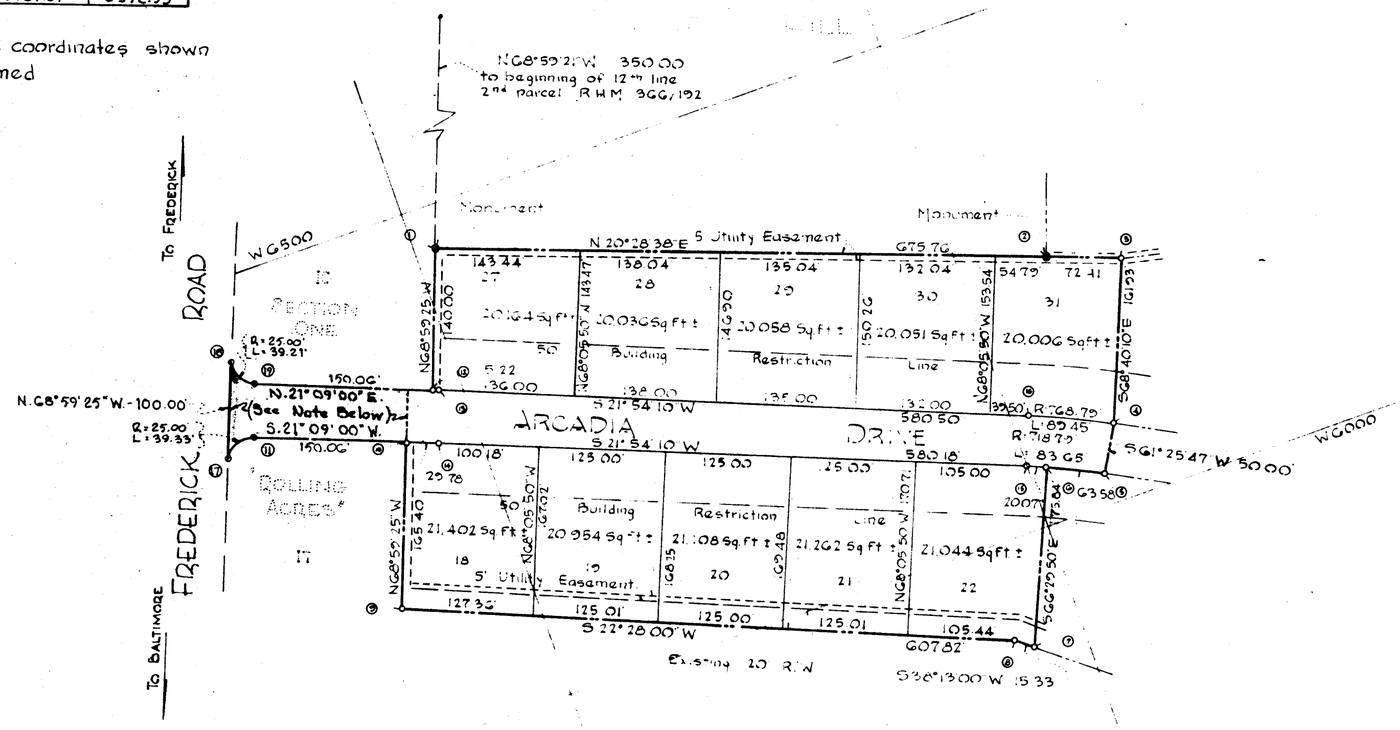

SECTION FOUR

"NOB HILL"

Second Election District Howard County, Maryland

November 17, 1964
Rev.: 12 Feb. 1965

Scale 1" = 100'

Owner & Developer
NOB HILL INC.
2225 St Paul Street Baltimore 18, Md.

RECORDED PLAT BOOK 12 FOLIO 33
ON Feb 15 1965 AMONG THE LAND RECORDS
HOWARD COUNTY, MD.

Total area shown - 5.7573 Acres ±

Note: Area shown shaded is land which by deed dated 4 Feb. 1965 and recorded among the Land Records of Howard County, Md., in Liber W.H.H. 431/244 was granted and conveyed by Lloyd Mitchell, et al to Nob Hill, Inc.

APPROVED HOWARD COUNTY PLANNING COMMISSION:

Wilson T. Ballard — Chairman — Date 1-27-65
Harold J. Harrison — Director — Date 2-15-65

APPROVED HOWARD COUNTY HIGHWAYS DEPARTMENT:

Herman S. Mill — Roads Engineer — Date 2-15-65

APPROVED HOWARD COUNTY METROPOLITAN COMMISSION

W. O. Gilbert — Chief Engineer — Date 2-15-64

OWNER'S CERTIFICATE:

We, Nob Hill, Inc Owners of the property shown and described hereon adopt this plan of subdivision and reserve the fee simple title to the beds of the streets and/or roads shown hereon, and in consideration of the approval of this plat by the Planning Commission of Howard County, we for ourselves our heirs or assigns do hereby give and grant unto the Board of County Commissioners of Howard County, the right and option to acquire for the consideration of One Dollar, the fee simple title to the beds of the streets and/or roads shown hereon within the period of 5 years from the date of the recording of this plat among the Land Records of Howard Co., Md.

Witness our hands and seals this 26th day of JANUARY, 1965

President Nob Hill Inc.

ENGINEER'S CERTIFICATE:

I, Curt A. Jeschke, hereby certify that the plan shown hereon is correct that it is a subdivision of a part of the land which by deed dated April 3, 1961 and recorded among the Land Records of Howard County, Md. in Liber R.H.M. 366 at Folio 192 was granted and conveyed by Hamilton Hills Construction Corp. and Hamilton Heights Construction Corporation to Nob Hill Inc. and that concrete monuments marked thus ● are in place as shown.

I further certify that the requirements of Section 72 B. Article 17 of the Annotated Code of Maryland (as amended) as far as they relate to the making of this plat have been complied with.

January 5, 1965 — Curt A. Jeschke — Date — Reg. Nº 2351

PURDUM & JESCHKE
ENGINEERS
24 PARK AVENUE
Ellicott City, Maryland

59