PLAT BOOK No. 9796

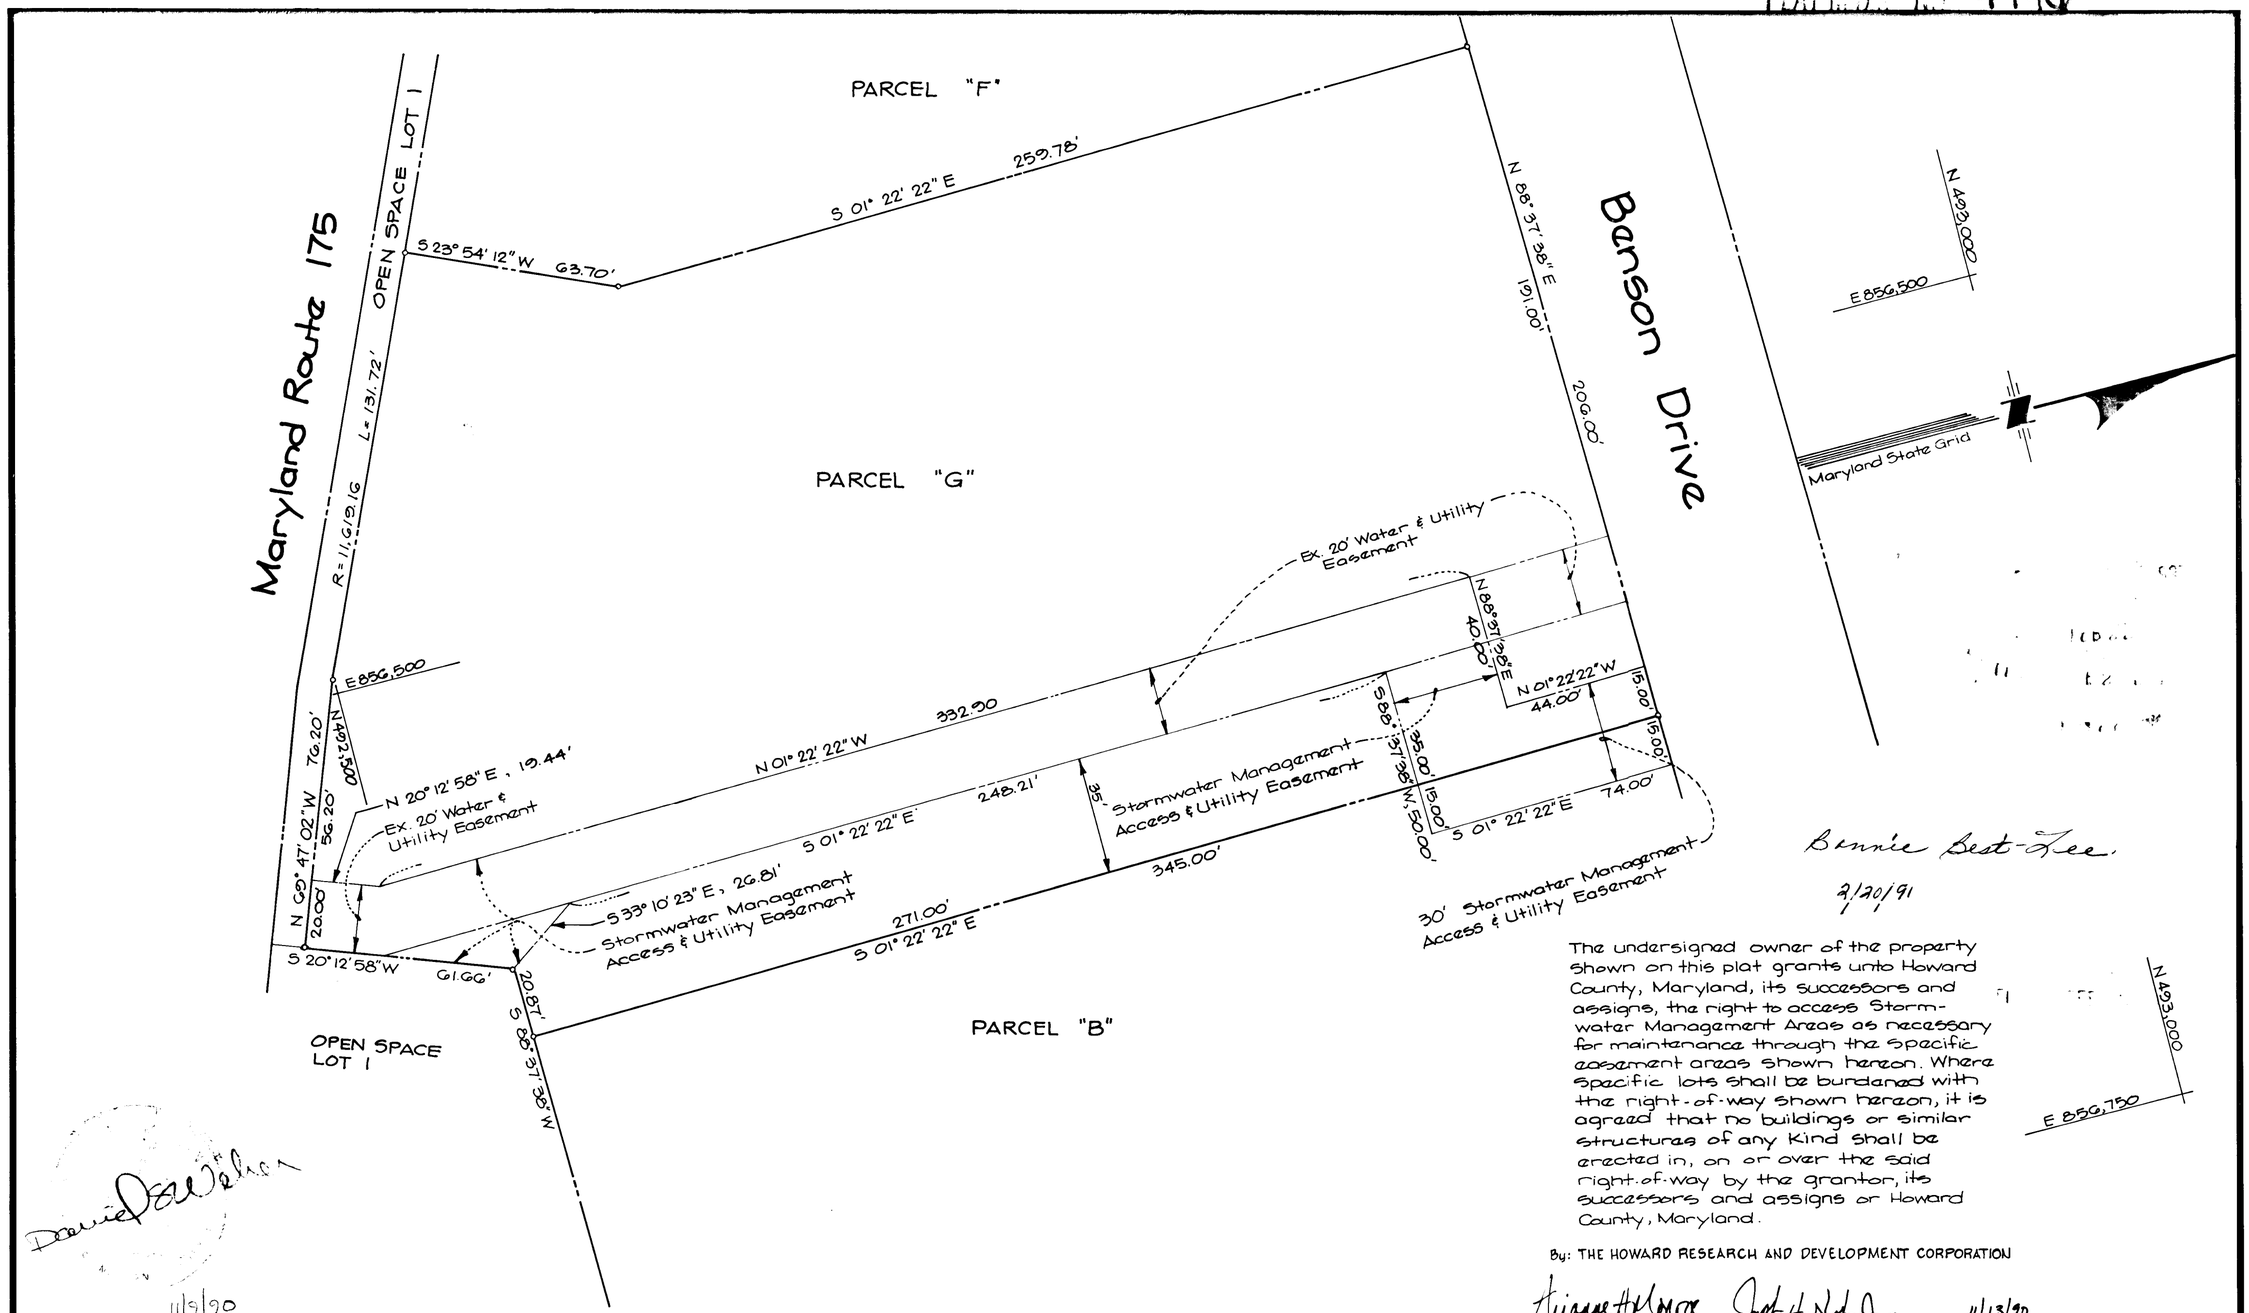

Bernie Best-Lee
2/20/91

The undersigned owner of the property shown on this plat grants unto Howard County, Maryland, its successors and assigns, the right to access Stormwater Management Areas as necessary for maintenance through the specific easement areas shown hereon. Where specific lots shall be burdened with the right-of-way shown hereon, it is agreed that no buildings or similar structures of any kind shall be erected in, on or over the said right-of-way by the grantor, its successors and assigns or Howard County, Maryland.

By: THE HOWARD RESEARCH AND DEVELOPMENT CORPORATION

Witness — Authorized Agent — 11/13/90 Date

Daniel Dale Weber
11/9/90

PLAT NO: 24-3026-D-2

DEVELOPER'S AGREEMENT NO: 24-3026-D

SCALE: 1" = 30'

DATE: NOVEMBER, 1990

DRAWN BY: G.A.W. CHECKED BY: JEH

HOWARD COUNTY DEPARTMENT OF PUBLIC WORKS
STORMWATER MANAGEMENT ACCESS EASEMENT

BENSON BUSINESS CENTER

PARCELS "B" & "G"

THE HOWARD RESEARCH & DEVELOPMENT CORP.
PLAT NO:
SIXTH ELECTION DISTRICT

RECORDED AS PLAT NUMBER _____ ON _____, AMONG THE LAND RECORDS OF HOWARD COUNTY, MARYLAND

APPROVED:
LAND ACQUISITION
_____ 12/14/9_ DATE

BUREAU OF ENGINEERING
_____ 12/6/9_ DATE

GW GUTSCHICK LITTLE & WEBER, P.A.
CIVIL ENGINEERS - LAND PLANNERS - LAND SURVEYORS
3909 NATIONAL DRIVE · SUITE 250 · BURTONSVILLE OFFICE PARK
BURTONSVILLE, MD. 20866 TELEPHONE: (301) 421-4024