THE UNDERSIGNED OWNER OF THE PROPERTY SHOWN ON THIS PLAT GRANTS UNTO HOWARD COUNTY, MARYLAND, ITS SUCCESSORS AND ASSIGNS THE RIGHT TO LAY, CONSTRUCT AND MAINTAIN WATER PIPES AND APPURTENANCES, IN AND THROUGH THE SPECIFIC EASEMENT AREAS SHOWN HEREON. TO THE END THAT THE SPECIFIC LOTS SHALL BE THEREBY BURDENED WITH THE RIGHT-OF-WAY SHOWN HEREON, AND IT IS AGREED THAT NO BUILDINGS OR SIMILAR STRUCTURES OF ANY KIND SHALL BE ERECTED IN, ON OR OVER THE SAID RIGHT OF WAY BY THE GRANTOR, ITS SUCCESSORS AND ASSIGNS, OR HOWARD COUNTY, MARYLAND.

BY [signature] 5/23/80
DATE

[signature] [illegible]
WITNESS DATE

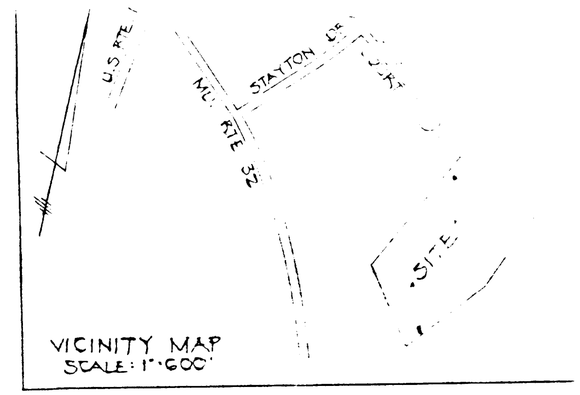

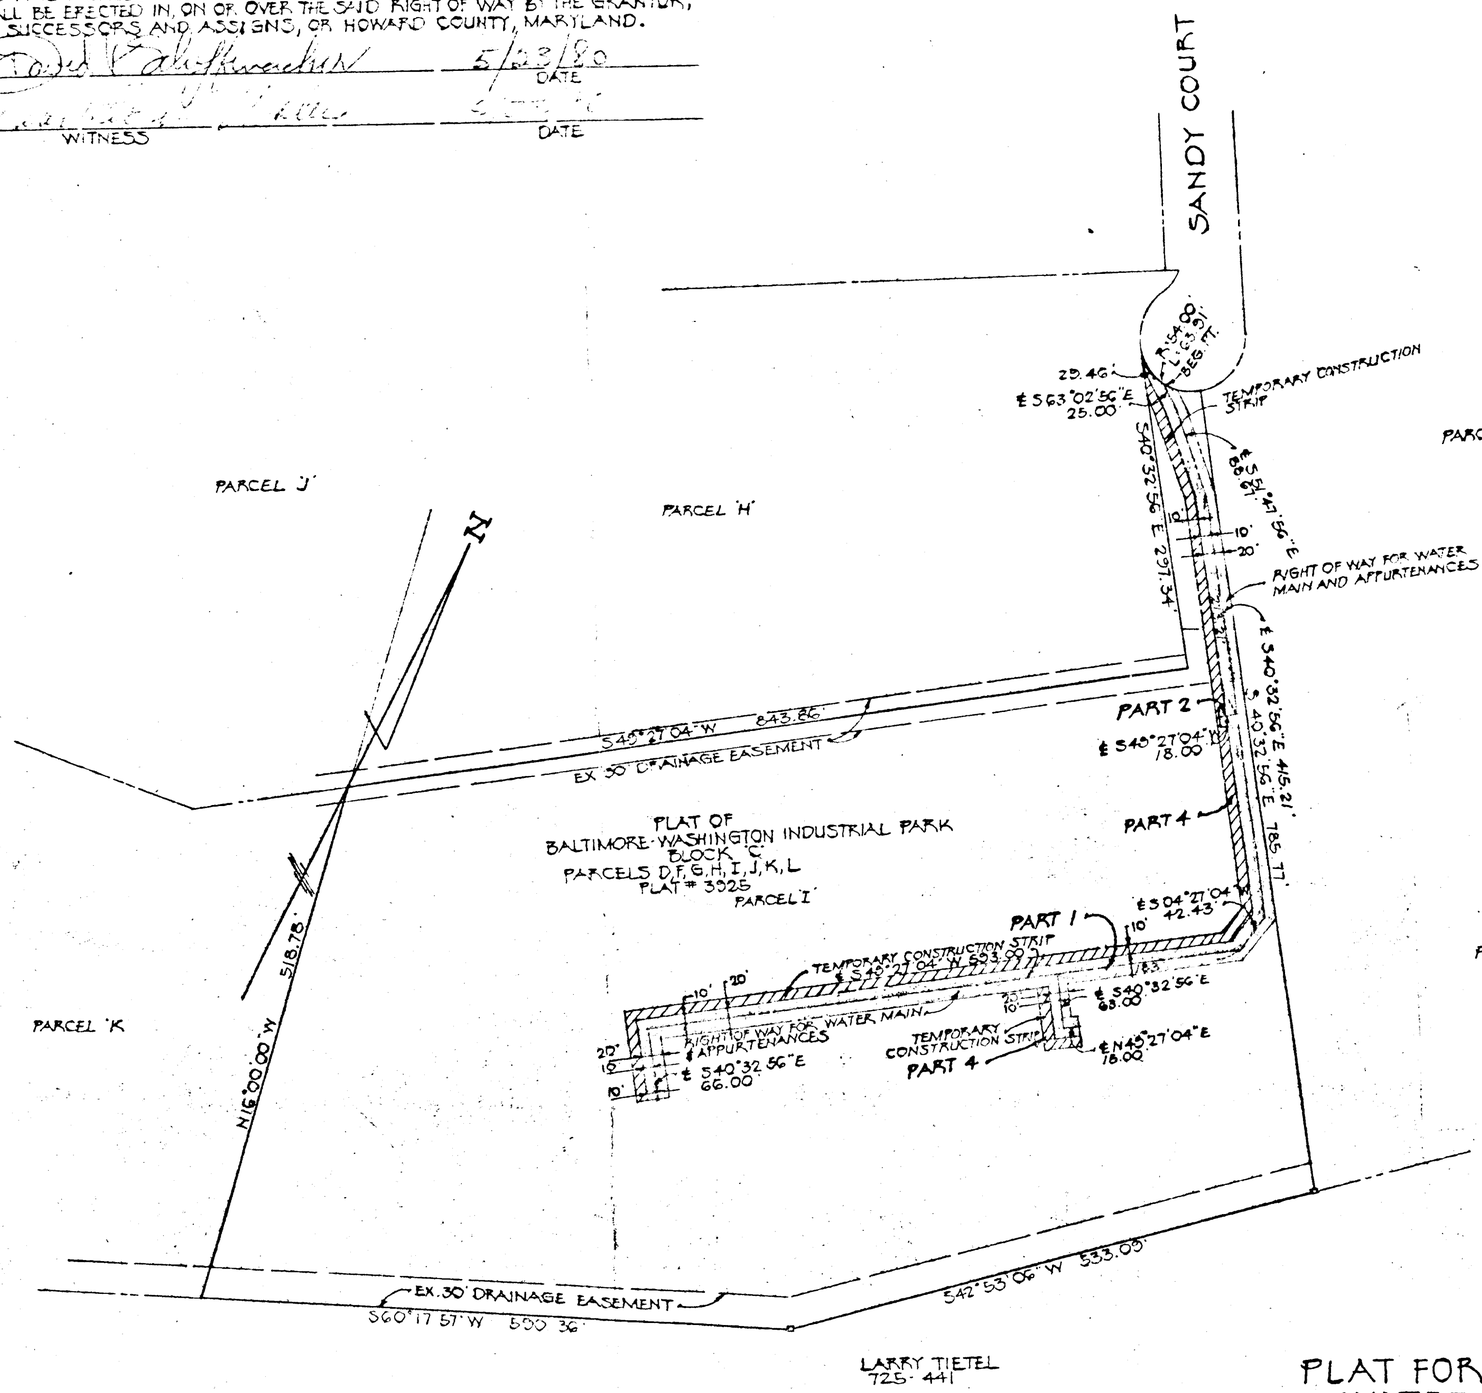

PLAT FOR GRANT OF EASEMENTS FOR WATER MAIN & APPURTENANCES TO HOWARD COUNTY, MD.

BALTIMORE WASHINGTON INDUSTRIAL PARK.

BLOCK C PARCEL 'I'

ELECTION DISTRICT 6 HOWARD COUNTY MARYLAND

FEB 19 1980

EASEMENTS AND RIGHTS-OF-WAY APPROVED AND ACCEPTED BY HOWARD COUNTY DEPARTMENT OF PUBLIC WORKS

BY: [signature]
CHIEF, BUREAU OF ENGINEERING
DEPARTMENT OF PUBLIC WORKS

RECORDED AS PLAT NO _____ ON _____
RECORDS OF HOWARD COUNTY, MARYLAND

RSEP-014