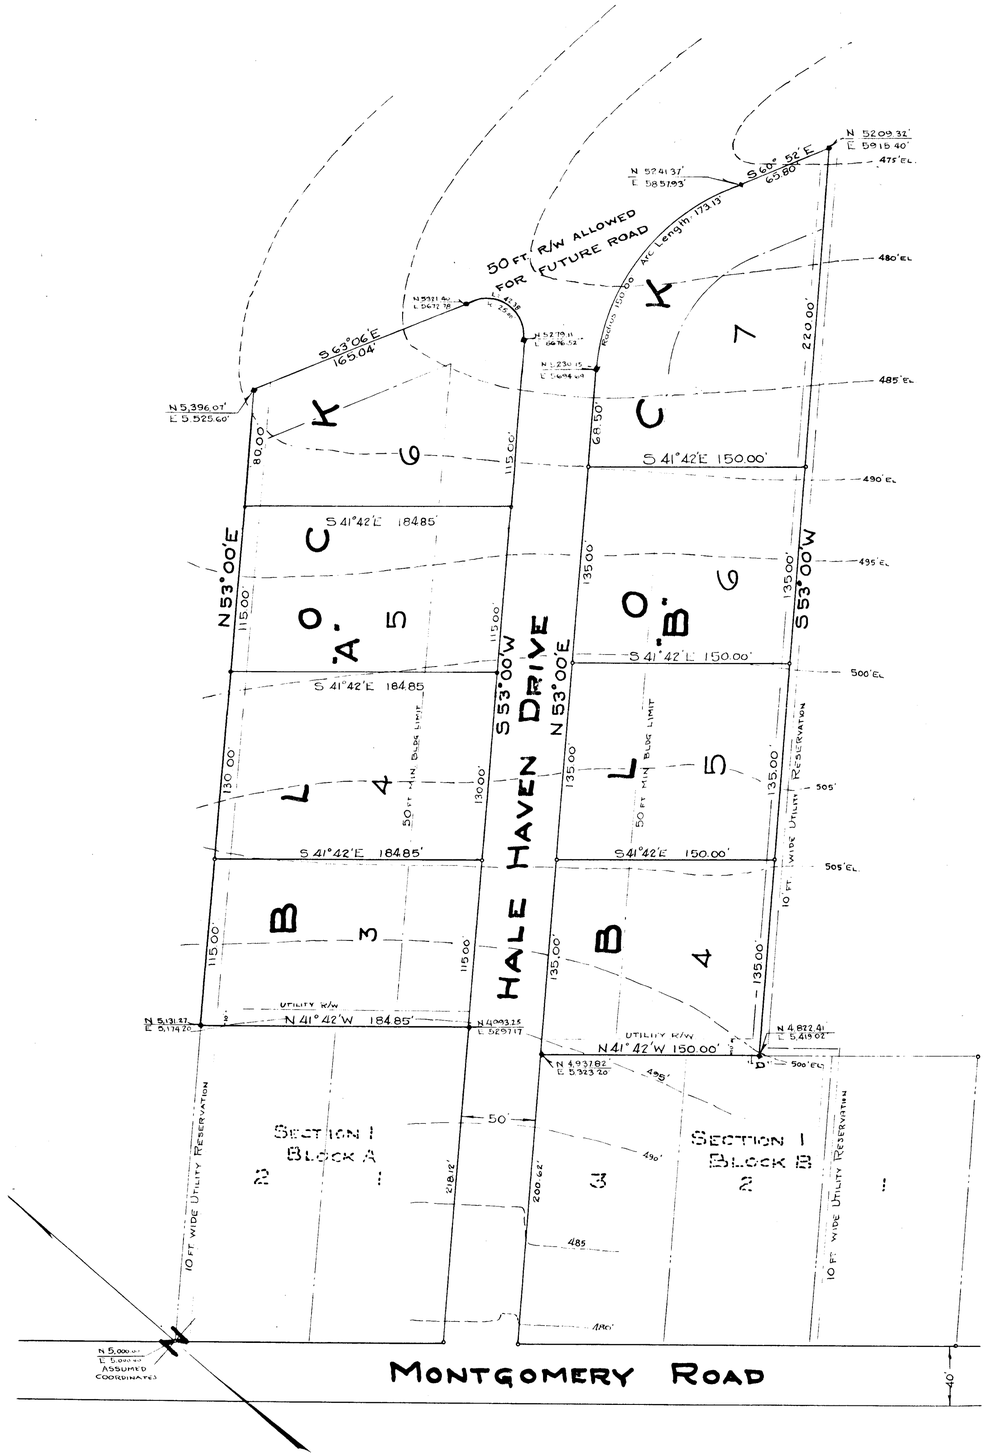

ENGINEERS CERTIFICATE

We hereby certify that the plan shown hereon is correct; that it is a subdivision of the secondly described tract of land, which by deed dated October 18, 1928 and recorded among the Land Records of Howard County in Liber H S K No 134, folio 549 etc. was granted and conveyed by Jacob H. Baugher to William Garrison Marks and Anne Baugher Marks his wife, and that iron pipes marked thus • and concrete monuments marked thus ◆ are in place as shown hereon.

We further certify that the requirements of Section 72A to 72 D of the Annoted Code of Maryland, 1939 Edition (Title - Clerk of Court; Subtitle - Clerk of Circuit Court) as far as they relate to the marking of this plat and the setting of markers have been complied with.

Claude M Skinner Jr

Claude M Skinner Jr. Reg Professional Engineer No 2737

William E. L. Talbott

William L. Talbott Reg Land Surveyor No 550

OWNERS DEDICATION

I, William Garrison Marks, President of The Garrian Realty Company owner of the property shown and described hereon, adopt this plan of subdivision and reserve the fee simple title to the beds of the streets and/or roads as shown hereon.

William Garrison Marks

William Garrison Marks, President

GARRIAN ORCHARDS

SECTION 2.

SECOND ELECTION DISTRICT OF HOWARD CO.
ELLICOTT CITY, MARYLAND.

SCALE: 1 IN. = 60 FT. NOVEMBER 1953.

ELEVATION DATUM: APPROX SEA LEVEL, 500 FT. BELOW "D"

PLAT APPROVED BY

Date Wilmer M. Sanner, Chairman of Planning Commission

3-9-54 David J. Custer

Date David J. Custer, Planning Director

3-9-54 Herman O'Neill

Date Herman O'Neill, County Roads Supervisor

RECORDED: PLAT BOOK No 4, FOLIO 40
MARCH 9, 1954

Ga