· CURVE DATA ·

CURVE NO	RADIUS	CENTRAL ANGLE	ARC	TANGENT	CHORD	L.C.B.
1	492.93	25° 33' 34"	219.89	111.81	218.08	S 12° 27' 47" E
2	552.93	22° 40' 44"	218.86	110.88	217.44	S 11° 01' 22" E
3	25.00	90° 00' 00"	39.27	25.00	35.36	N 45° 19' 00" E
4	" "	" "	" "	" "	" "	S 44° 41' 00" E
5	" "	" "	" "	" "	" "	S 44° 41' 00" E
6	25.00	90° 00' 00"	39.27	25.00	35.36	N 45° 19' 00" E

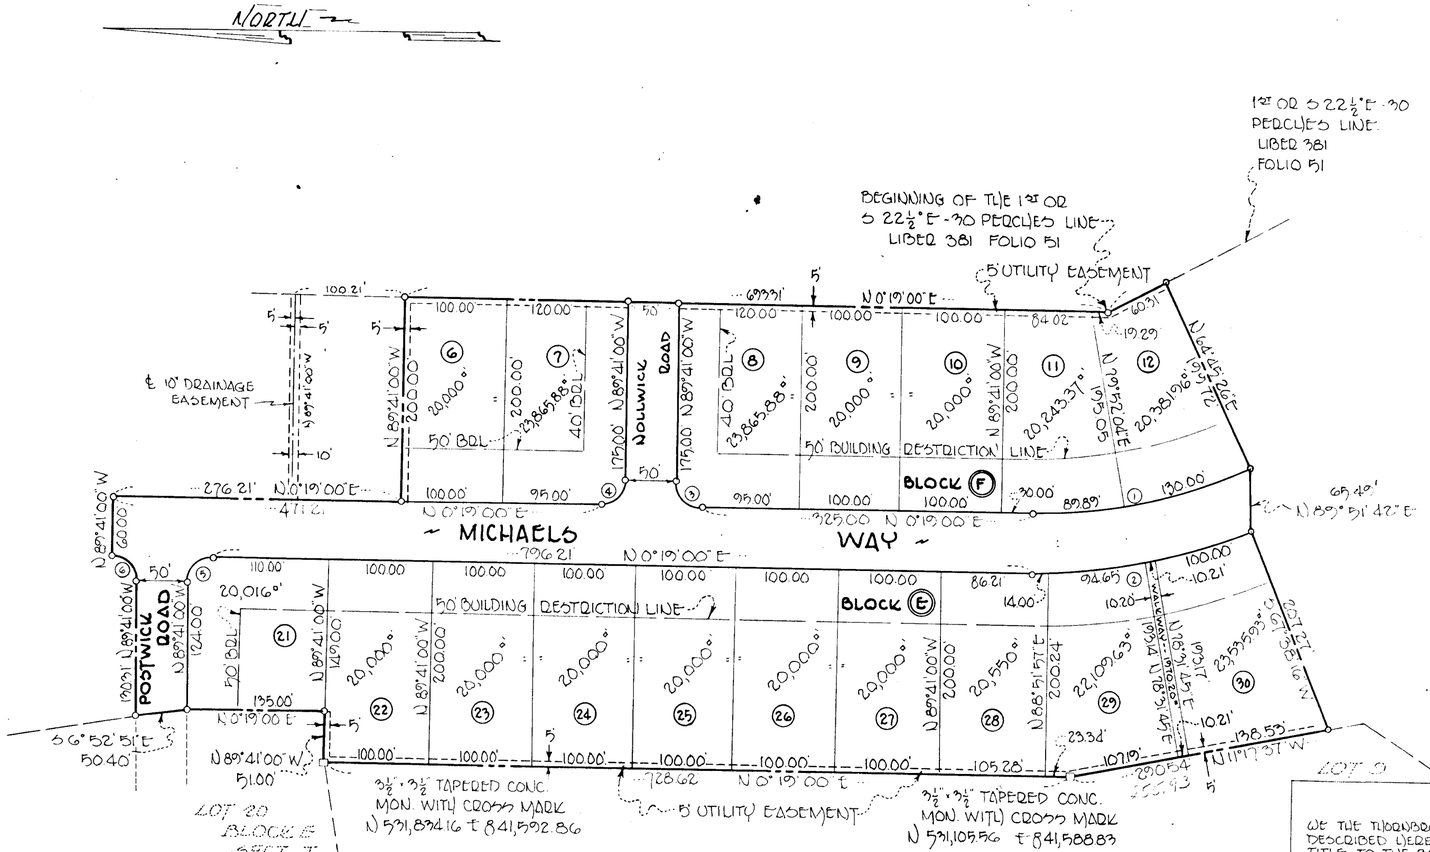

RECORDED PLAT BOOK 9 FOLIO 78
ON May 5 1964 AMONG THE LAND RECORDS OF HOWARD COUNTY, MD.

-- AREA --

LOTS	8.004 ACRES
ROADS	1.952 ACRES
WALKWAY	0.045 ACRES
Total Section III	10.001 ACRES

-- DATUM --

HORIZONTAL -- NBCS -- "BETHANY"
VERTICAL ----- USC&GS -- "LEATHER AZIMUTH MARK"

- FINAL SUBDIVISION PLAT -
SECTION III
BETHGATE

THE 2ND ELECTION DISTRICT HOWARD COUNTY, MD.
AT SCALE : 1" = 100' OCTOBER 7th 1963

MULLER, RAPHEL & ASSOCIATES, INC.
REG. ENGINEERS & SURVEYORS
201 COURTLANDT AVE.
TOWSON 4, MARYLAND

- OWNER'S CERTIFICATION -

WE THE THORNBROOK BUILDING CORPORATION, OWNERS OF THE PROPERTY SHOWN AND DESCRIBED HEREON, ADOPT THIS PLAN OF SUBDIVISION AND RESERVE THE FEE SIMPLE TITLE TO THE BEDS OF THE STREETS AND/OR ROADS SHOWN HEREON, AND IN CONSIDERATION OF THE APPROVAL OF THIS PLAT BY THE PLANNING COMMISSION OF HOWARD COUNTY, WE AND/OR OUR ASSIGNS DO HEREBY GIVE AND GRANT UNTO THE BOARD OF COUNTY COMMISSIONERS FOR THE CONSIDERATION OF ONE DOLLAR, THE FEE SIMPLE TITLE TO THE BEDS OF THE STREETS AND/OR ROADS SHOWN HEREON, WITHIN THE PERIOD OF 5 YEARS FROM THE DATE OF THE RECORDING OF THIS PLAT AMONG THE LAND RECORDS OF HOWARD COUNTY.

WITNESS OUR HAND AND SEAL OF DATE INDICATED.....

THE THORNBROOK BUILDING CORPORATION

H. J. BAKER JR. SECRETARY & TREASURER — DATE 10/8/63
410 MOUNT HEBRON DRIVE
ELLICOTT CITY, MARYLAND

- SURVEYOR'S CERTIFICATION -

I HEREBY CERTIFY THAT THIS PLAT REPRESENTS A SUBDIVISION OF LAND MADE BY ME, THAT ALL MONUMENTS SHOWN HEREON ACTUALLY EXIST, THAT THEIR LOCATION, SIZE AND MATERIAL ARE CORRECTLY SHOWN IN ACCORDANCE WITH SECTIONS 89A TO 68 OF ARTICLE 17 OF THE ANNOTATED CODE OF MARYLAND 1957 AS AMENDED 1959.

E. F. Raphel
EUGENE F. RAPHEL ..... REGISTRATION NO. 2246 — 10. 8. 63 DATE

APPROVED	DATE
William H. Lamm, Chairman, Planning Commission	4-29-64
Thomas H. Harris Jr., Director, Planning Commission	5-5-64
Herman S. Wolf, County Woods Superintendent	4-30-64
Eudesley Byron, Chief Engineer, Metropolitan District	5-4-64

LOTING 33

PB 9 F 78 DH