Note:
Coordinates Are Based Upon Plane Coordinates
Maryland State System State Highway Administration
Proposed Md. Rte. 100 Sta. 3414.00
N492,614.396 E870,268.232

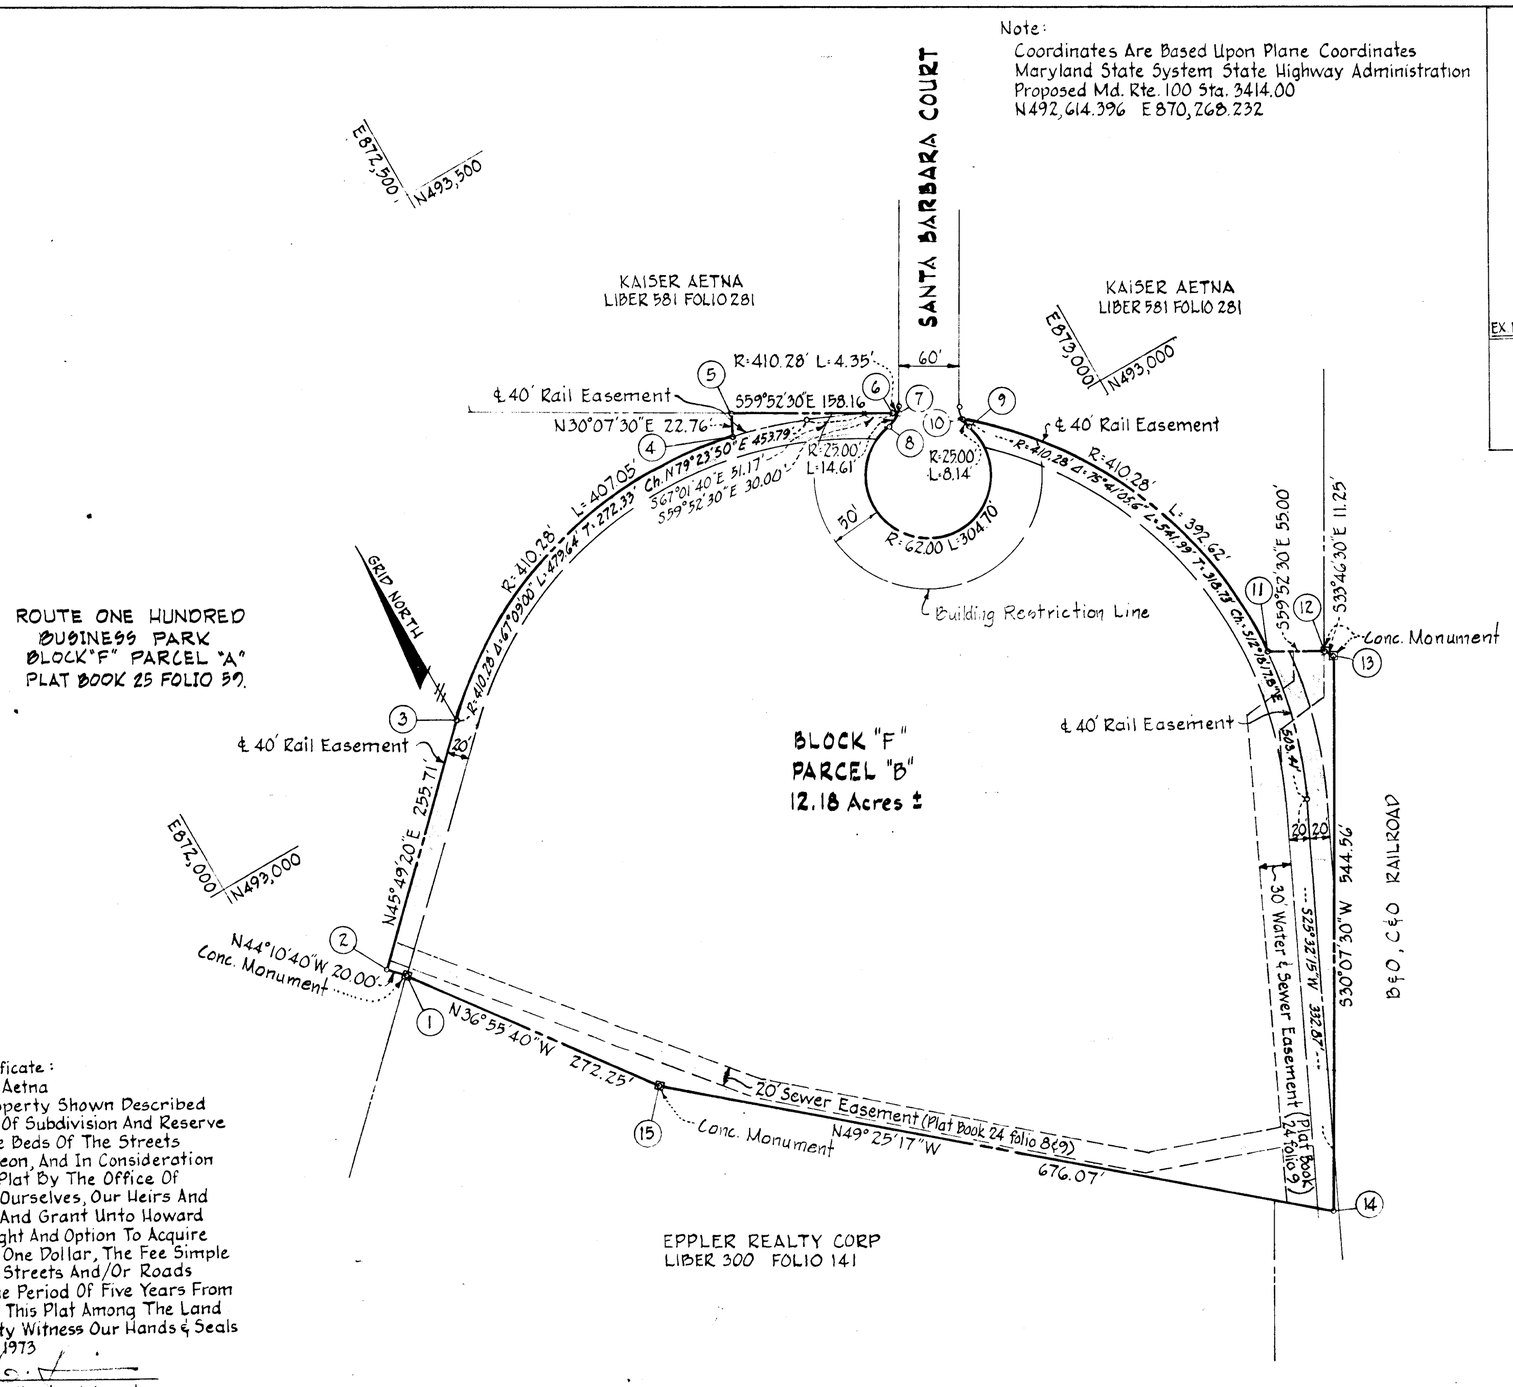

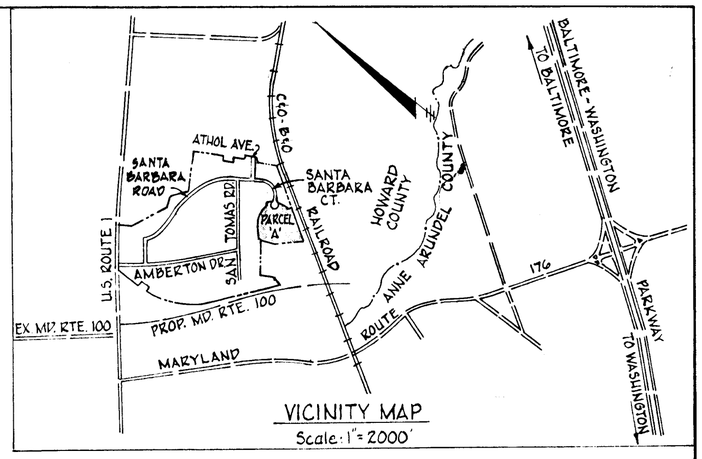

VICINITY MAP
Scale: 1" = 2000'

CURVE DATA						
NO.	Δ	RADIUS	LENGTH	TAN.	L.C.B.	DIST.
3 - 4	56°-50'-42"	410.28'	407.05'	222.04'	N74°14'41"E	390.56'
6 - 7	00°-36'-26.8"	410.28'	4.35'	2.18'	S59°34'16.6"E	4.35'
7 - 8	33°-28'-47.8"	25.00'	14.61'	7.52'	S64°10'17.9"W	14.40'
8 - 9	281°-34'-34"	62.00'	304.70	∞	N59°52'30"W	78.39'
9 - 10	18°-39'-43.6"	25.00'	8.14'	4.11'	N11°23'01.9"W	8.11'
10 - 11	54°-49'-47"	410.28'	392.62'	212.80'	S22°43'57.3"E	377.80'

COORDINATES					
NO.	NORTH	EAST	NO.	NORTH	EAST
1	492,836.55	872,112.80	9	493,027.63	872,864.94
2	492,850.90	872,098.86	10	493,633.56	872,863.35
3	493,029.10	872,282.26	11	492,687.10	873,009.34
4	493,135.15	872,658.14	12	492,659.50	873,056.91
5	493,154.83	872,669.56	13	492,650.15	873,063.17
6	493,075.45	872,806.35	14	492,179.14	872,789.86
7	493,073.25	872,810.10	15	492,618.92	872,276.37
8	493,066.97	872,797.14			

Notes:
1. Existing Water & Sewer Easements Recorded in Plat Book 24 folio 8&9 Among The Land Records of Howard Co. Md.
2. Santa Barbara Court Recorded in Plat Book 25 folio 68 Among The Land Records of Howard Co., Md.

Owners Certificate:
We, Kaiser Aetna
The Owners Of The Property Shown Described Hereon, Adopt This Plan Of Subdivision And Reserve The Fee Simple Title To The Beds Of The Streets And/Or Roads Shown Hereon, And In Consideration Of The Approval Of This Plat By The Office Of Planning And Zoning, We Ourselves, Our Heirs And Assigns Do Hereby Give And Grant Unto Howard County, Maryland The Right And Option To Acquire For The Consideration Of One Dollar, The Fee Simple Title To The Beds Of The Streets And/Or Roads Shown Hereon Within The Period Of Five Years From The Date Of Recording Of This Plat Among The Land Records Of Howard County Witness Our Hands & Seals
This 18 Day Of July 1973
By: [signature]
Authorized Agent

Approved: Public Water and Public Sewer Systems
Howard County Health Department
County Health Officer — Date

Approved: Howard County Office Of Planning and Zoning
[signature] 7-13-73
Director — Date

Approved: Public Water, Public Sewerage and Storm Drainage Systems and Public Roads.
Howard County Department Of Public Works
[signature]
Director — Date

I, John Hocheder Jr. certify that the requirements of Art. 21 Section 3-108 of the Annotated Code of Maryland (as amended) as far as they relate to the making of this plat have been complied with and that it is a subdivision of part of the land which by deed dated January 3, 1972 and recorded among the land records of Howard County, Maryland in liber 581 folio 281 was granted and conveyed by Albert V. Williams to Kaiser Aetna and that monuments Marked ⊠ are in place as shown
[signature] 7/18/73
Reg. No. 2286 — Date

Total No. Of Parcels 1
Total Area Of Tract 12.18 Ac. ±

RECEIVED
SEP 25 1973
BUREAU OF ENGINEERING
INSPECTION SECTION

RECEIVED
SEP 18 1973
BUREAU OF ENGINEERING

RECORDED ... 26 FOLIO 3
ON Sep 18 73 ... RECORDS OF
HOWARD CO. MD.

ENGINEERS
GEORGE W. STEPHENS JR. & ASSOC. INC.
303 ALLEGHENY AVE. TOWSON, MD
21204

OWNER
KAISER - AETNA
2 HOPKINS PLAZA
BALTIMORE, MD.
21201

ROUTE ONE HUNDRED BUSINESS PARK
BLOCK "F" PARCEL "B"

1ST ELECT. DIST. HOWARD COUNTY, MD.
SCALE: 1" = 100' JULY 2, 1973

INSPECTIONS F-74-07