PLAT MAP NO. 13102

COORDINATES		
NO.	NORTH	EAST
24	597161.841	1306388.245
25	597106.437	1306110.078
30	597849.915	1304643.807
31	597875.993	1303041.844
33	598766.018	1302372.435
34	598555.384	1301760.317
36	598566.208	1303333.057
132	596685.641	1304175.900
133	596689.887	1304400.478
134	597148.712	1304470.503

CURVE TABLE:					
NO.	DELTA	RADIUS	LENGTH	TANGENT	CHORD
C-1	25°30'07"	646.26'	287.65'	146.25'	N 72°35'27" W 285.28'
C-2	21°19'13"	668.34'	248.70'	125.80'	N 70°30'00" W 247.26'
C-3	13°14'37"	668.34'	154.48'	77.59'	S 72°51'17" W 154.14'
C-4	41°21'34"	645.00'	465.60'	243.47'	S 86°54'46" W 455.56'

WETLAND DELINEATION TABLE

LINE	DIRECTION	DISTANCE
L14	N 81°23'09" E	75.17'
L15	N 81°41'56" E	64.43'
L16	N 57°26'59" E	65.40'
L17	N 79°31'41" E	55.48'
L18	N 89°46'42" E	63.06'
L19	N 60°06'34" E	84.41'
L20	S 44°40'07" E	93.46'
L21	S 51°47'07" E	73.67'
L22	S 77°50'22" E	64.41'
L23	N 19°27'11" W	64.19'
L24	N 34°26'39" W	86.18'
L25	S 78°38'13" W	35.50'
L26	N 52°19'26" W	108.81'
L27	N 67°22'37" W	94.32'
L28	N 80°54'39" W	97.83'
L29	S 75°39'38" W	71.81'
L30	N 35°18'49" W	47.91'
L31	N 49°27'56" W	128.01'
L32	N 79°34'36" W	95.62'
L33	N 81°50'22" W	173.27'
L34	S 79°22'30" E	173.00'
L35	S 84°16'40" E	107.14'
L36	N 44°40'18" E	71.16'
L37	N 52°46'52" E	107.75'
L38	N 60°15'36" W	59.10'
L39	S 75°47'31" W	152.86'
L40	S 61°41'04" W	56.08'
L41	S 85°21'53" W	119.27'
L42	S 74°50'56" W	94.93'
L43	S 45°15'16" W	57.65'
L44	S 65°11'46" W	57.31'
L45	N 70°29'44" W	77.22'
L46	S 22°23'12" E	32.12'
L47	S 21°46'16" E	26.54'
L48	N 10°31'51" E	63.15'
L49	N 11°38'32" W	93.95'
L50	S 59°05'38" E	159.49'
L51	S 45°12'03" E	159.09'
L52	N 21°33'55" W	79.01'
L53	N 44°20'16" W	251.86'
L54	S 28°11'51" E	64.73'
L55	N 23°43'15" E	150.33'
L56	N 64°06'15" W	97.61'
L57	N 69°18'45" W	210.97'
L58	N 46°17'47" W	73.82'
L59	S 81°30'05" E	76.97'
L60	S 36°20'36" E	99.86'
L61	S 63°33'41" E	119.36'
L62	N 44°46'30" W	141.61'
L63	N 51°01'44" W	147.27'
L64	N 40°54'56" W	38.10'
L65	N 78°19'11" W	74.55'
L66	N 55°40'21" W	51.45'
L67	S 27°59'08" E	144.26'
L68	S 80°14'10" W	31.30'
L69	N 19°53'15" W	64.12'
L70	N 14°00'46" W	111.41'
L71	N 42°47'10" E	24.23'
L72	S 89°06'40" E	87.37'
L73	S 10°38'20" E	159.68'
L74	S 24°15'17" W	62.10'
L75	S 32°28'33" W	64.05'
L76	N 80°32'09" W	159.56'
L77	N 65°37'14" E	96.74'
L78	N 85°05'54" E	84.80'
L79	S 85°16'32" E	223.78'
L80	N 70°04'23" E	256.60'
L81	S 06°18'08" E	387.41'
L82	N 65°10'56" W	0.28'
L83	N 49°03'44" W	47.12'
L84	S 71°43'55" W	123.47'
L85	S 71°50'55" W	155.46'
L86	S 77°00'00" W	55.85'
L87	S 67°12'16" W	51.30'
L88	S 85°47'01" W	174.37'
L89	S 70°34'19" W	95.78'
L90	S 39°42'42" W	59.99'
L91	S 84°25'15" W	80.44'
L92	S 76°33'48" W	67.60'
L93	S 27°54'58" W	51.95'
L94	S 86°10'53" W	118.38'
L95	S 71°24'57" W	71.12'
L96	S 66°36'40" W	93.18'
L97	S 06°18'08" E	117.28'
L98	S 36°56'52" E	197.22'
L99	N 79°18'23" W	37.36'
L100	S 69°35'08" W	110.55'
L101	S 62°51'51" W	36.42'
L102	S 53°18'28" W	66.84'

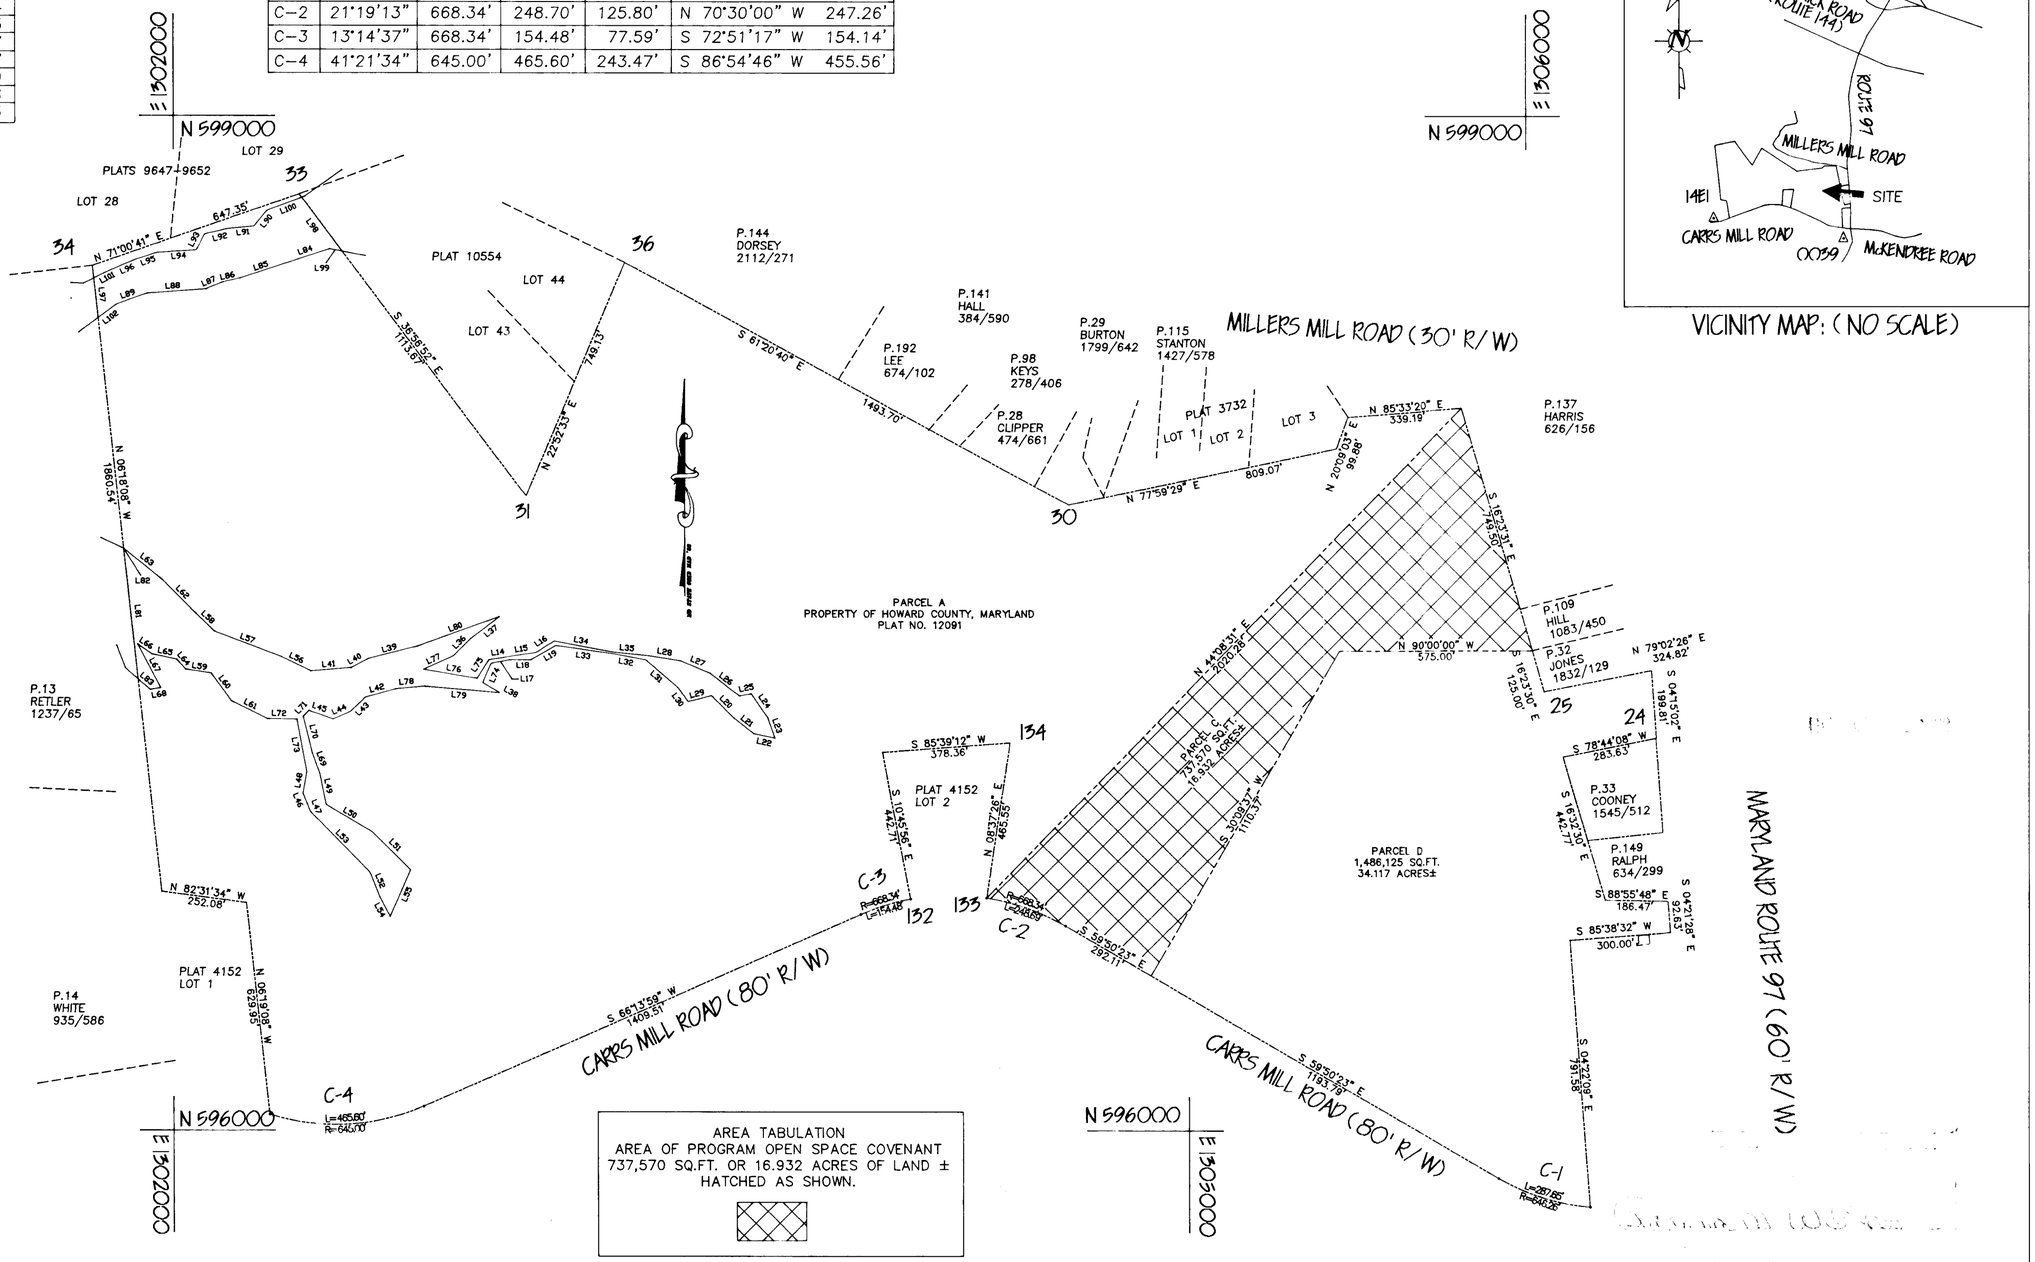

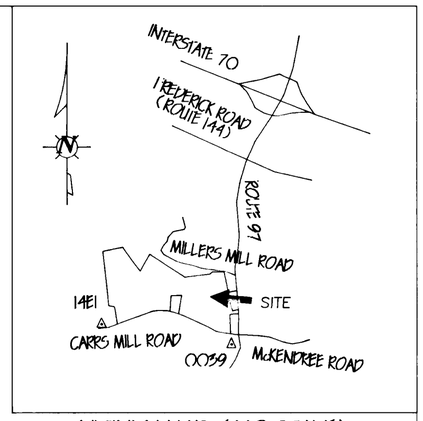

VICINITY MAP: (NO SCALE)

AREA TABULATION
AREA OF PROGRAM OPEN SPACE COVENANT
737,570 SQ.FT. OR 16.932 ACRES OF LAND ±
HATCHED AS SHOWN.

NOTES:
1. WETLANDS DELINEATED BY HOWARD COUNTY SOIL CONSERVATION SERVICE.
2. THIS BOUNDARY IS BASED ON A FIELD RUN AND MONUMENTED SURVEY PERFORMED BY HOWARD COUNTY DEPT. OF PUBLIC WORKS ON OR ABOUT MARCH 30,1994.
3. COORDINATES SHOWN HEREON ARE BASED ON STATE OF MARYLAND COORDINATE SYSTEM AS PROJECTED BY HOWARD COUNTY CONTROL STATIONS 0039 AND 14E1 (SHOWN IN FEET).
4. PARCEL C AND PARCEL D WERE ORIGINALLY DESIGNATED AS PARCEL B AS SHOWN ON RECORD PLAT NO. 12091.

APPROVED:

James G. Irvin 3/9/98
DIRECTOR: DEPARTMENT OF PUBLIC WORKS DATE

DIRECTOR: DEPARTMENT OF RECREATION AND PARKS DATE

Lina D. Hackett 12/5/97
CHIEF: REAL ESTATE SERVICES DATE

REVISIONS

JEFFERSON D. HOBBS II
PROPERTY LINE SURVEYOR
MD. REG. NO. 362
CHIEF: SURVEY DIVISION
11-18-97

HOWARD COUNTY DEPARTMENT OF PUBLIC WORKS
PLAT SHOWING PROGRAM OPEN SPACE COVENANTS
GLENWOOD CENTER
TAX MAP 14 ELECTION DIST. 4
P/O HOWARD COUNTY PROPERTY LIBER 3259 FOLIO 636

PROJECT NO.: N-3100-C
PLAT NO.: N-3100-C-B
DATE: MAY 14, 1997
SCALE: 1"=300'
JOB NO.: 97037
FIELD BOOK: 236

PREPARED BY:
HOWARD COUNTY DEPT. OF PUBLIC WORKS
BUREAU OF ENGINEERING
SURVEY DIVISION
3450 COURT HOUSE DRIVE
ELLICOTT CITY, MD. 21043
(410) 313-2417

COMPUTED BY: AMB DRAWN BY: CAD CHECKED BY: JDH SHEET 1 OF 1