8116

The undersigned owner of the property shown on this plat grants unto Howard County, Maryland, its successors and assigns the right to lay, construct and maintain water pipes, sewer pipes, water house connections, storm drainage and utilities in and through the specific easement area and roads shown hereon. Where specific lots shall be burdened with the right of way shown hereon, it is agreed that no buildings or similar structures of any kind shall be erected in, on or over the said right of way by the grantor, its successors and assigns, or Howard County, Maryland. The right to use additional strips or parcels of land adjacent, contiguous and parallel to all easement areas as shown on the plat are hereby granted unto Howard County, Maryland during the period of original construction only.

Witness | Authorized Agent | Date

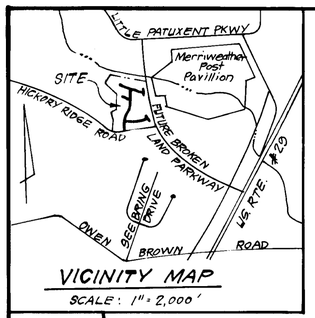

VICINITY MAP
SCALE: 1" = 2,000'

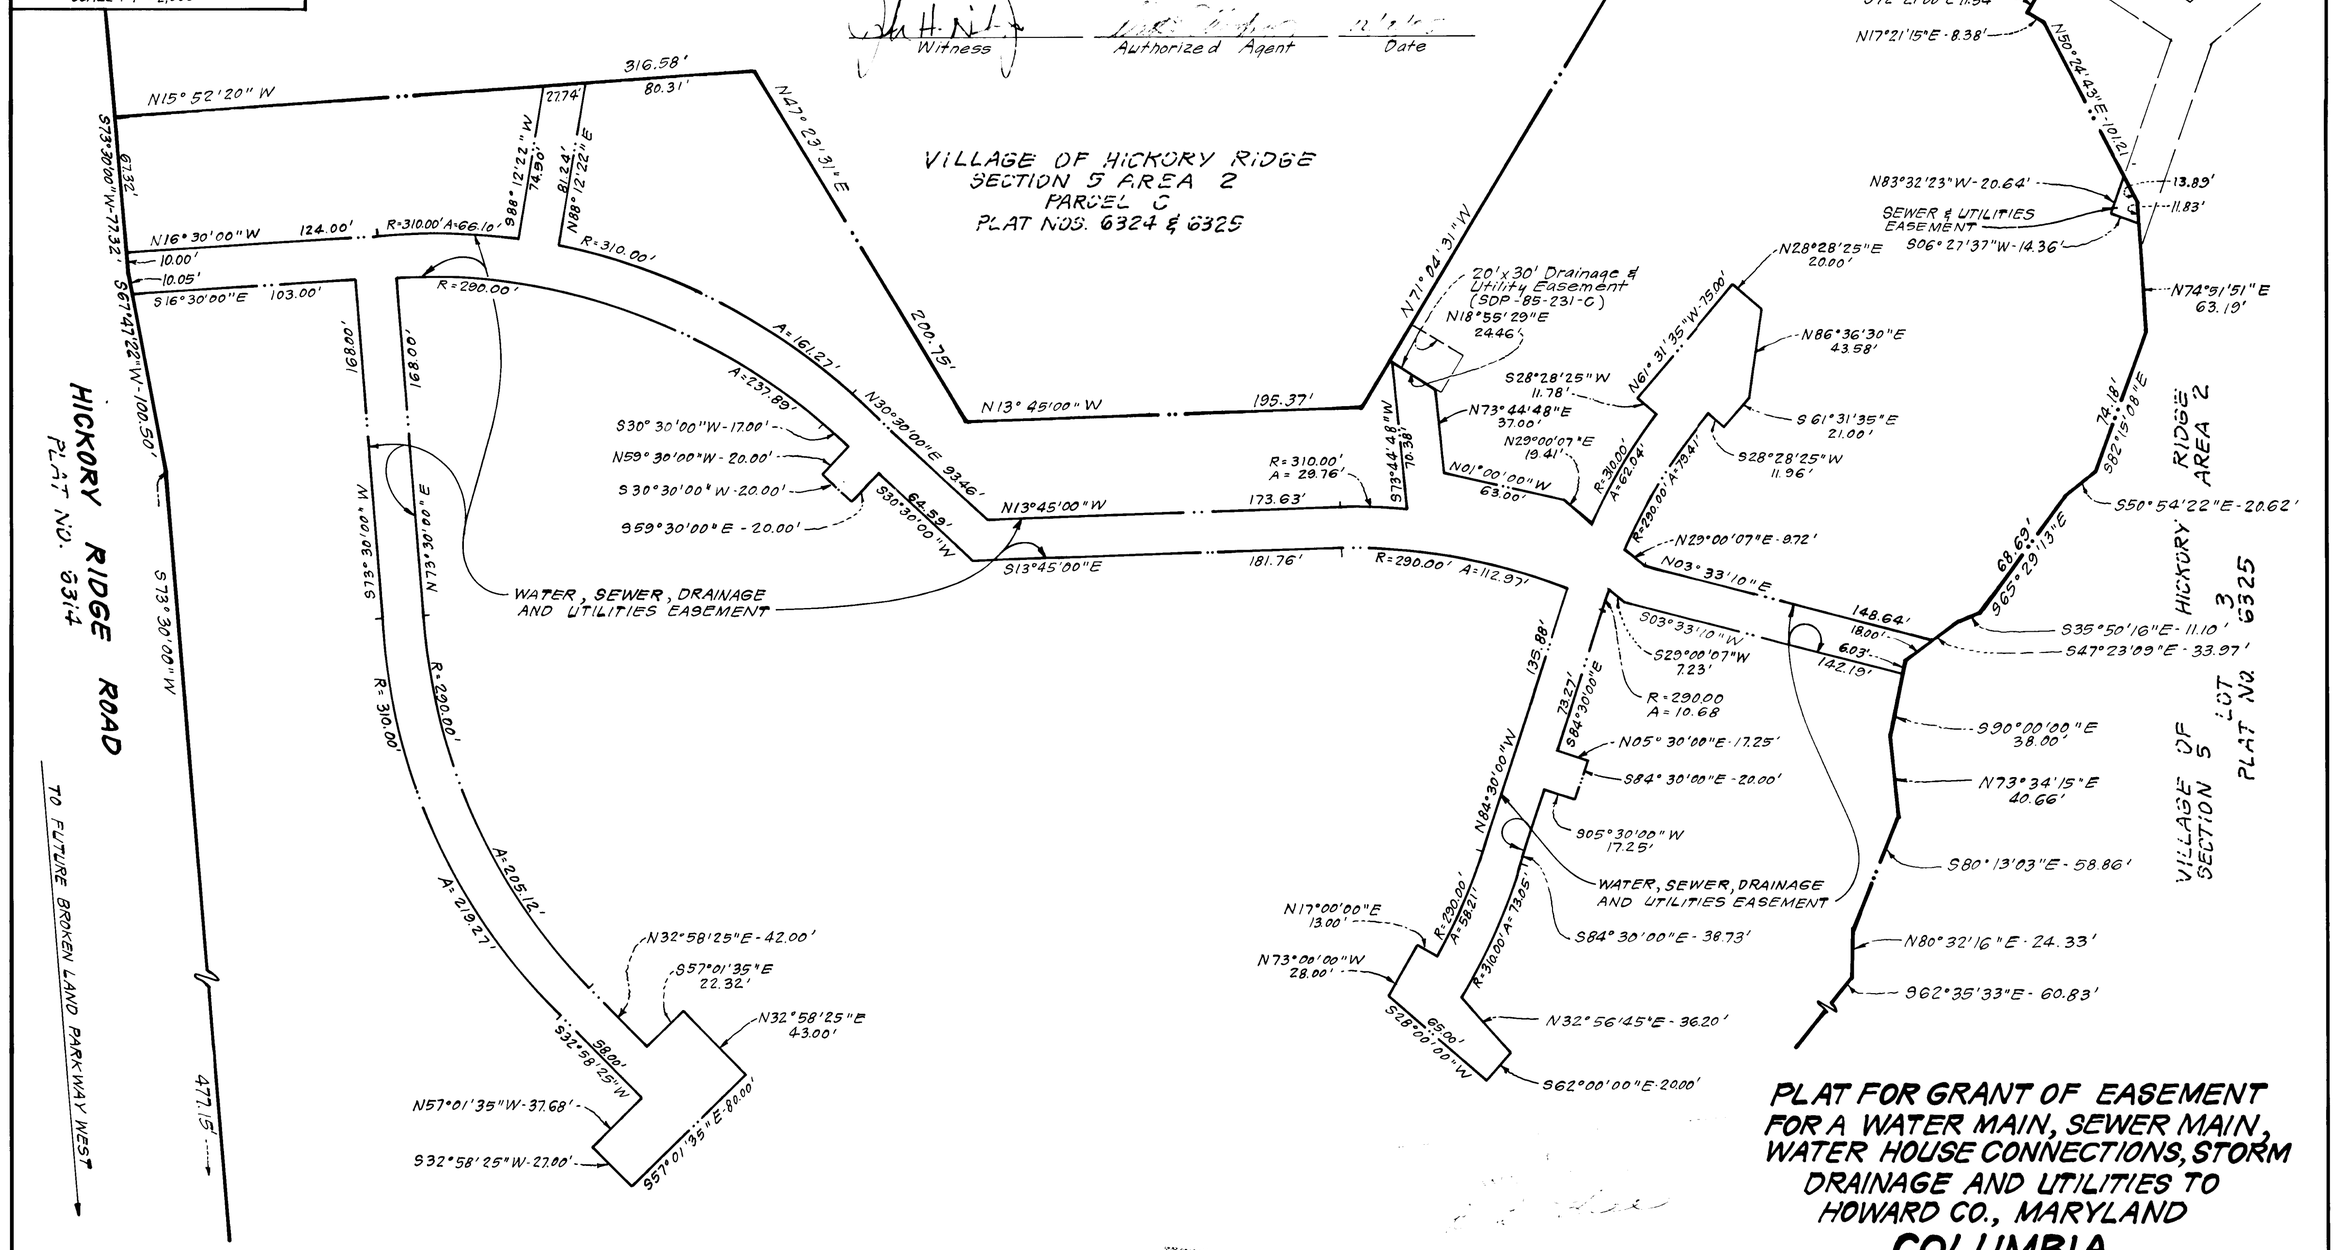

EASEMENTS AND RIGHTS-OF-WAY APPROVED AND ACCEPTED BY HOWARD COUNTY DEPARTMENT OF PUBLIC WORKS.

BY: _____
Chief Bureau of Engineering / Department of Public Works — Contract No. 24-14-16-D

RECORDED IN PLAT ON , AMONG THE LAND RECORDS OF HOWARD COUNTY, MARYLAND.

PROFESSIONAL LAND SURVEYOR

(BY) _____ Nov. 27, 1985
Donald B. Sackett Reg. No. 6059 — Date
Clark · Pinefrock & Sackett
11315 Lockwood Drive, Silver Spring, Md. 20904

PLAT FOR GRANT OF EASEMENT FOR A WATER MAIN, SEWER MAIN, WATER HOUSE CONNECTIONS, STORM DRAINAGE AND UTILITIES TO HOWARD CO., MARYLAND

COLUMBIA

VILLAGE OF HICKORY RIDGE
SECTION 5 AREA 2
PARCEL "D"
5TH ELECTION DISTRICT, HOWARD COUNTY, MARYLAND

SCALE: 1" = 50' NOVEMBER, 1985 85-025-R