DocuSign Envelope ID: 42A4CCF4-8A0E-4DE5-9A1B-C40A02CEBB2F

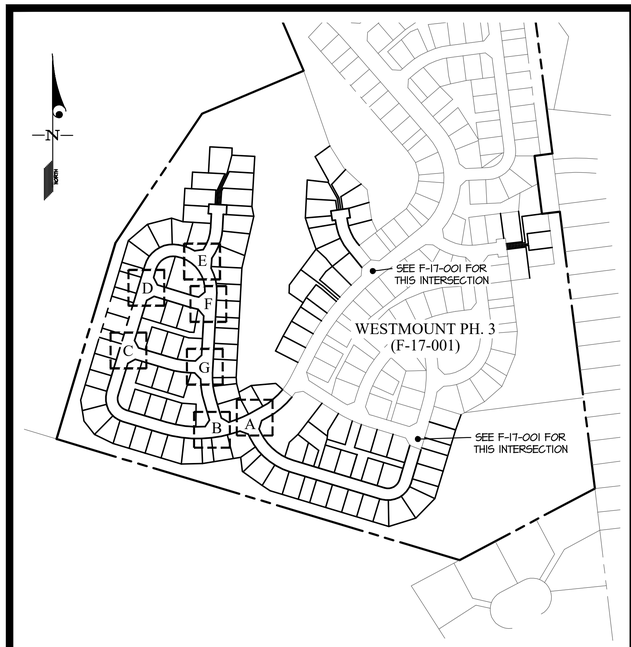

KEY MAP SCALE: 1"=300'

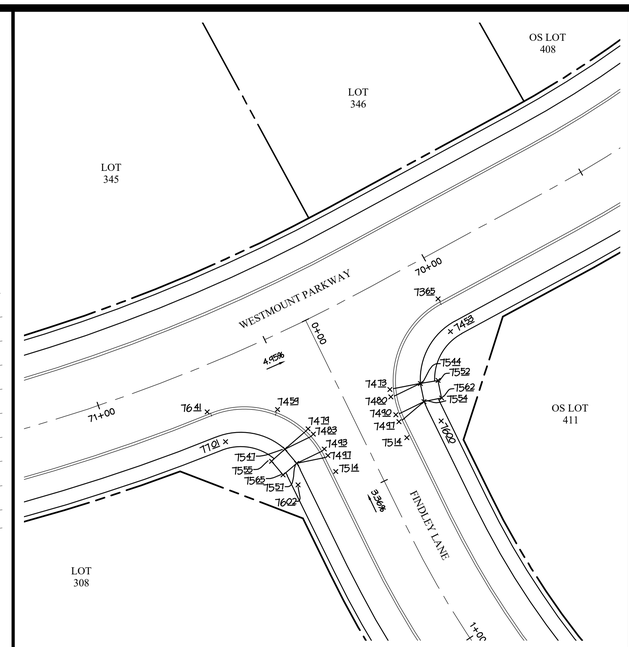

INTERSECTION 'A'

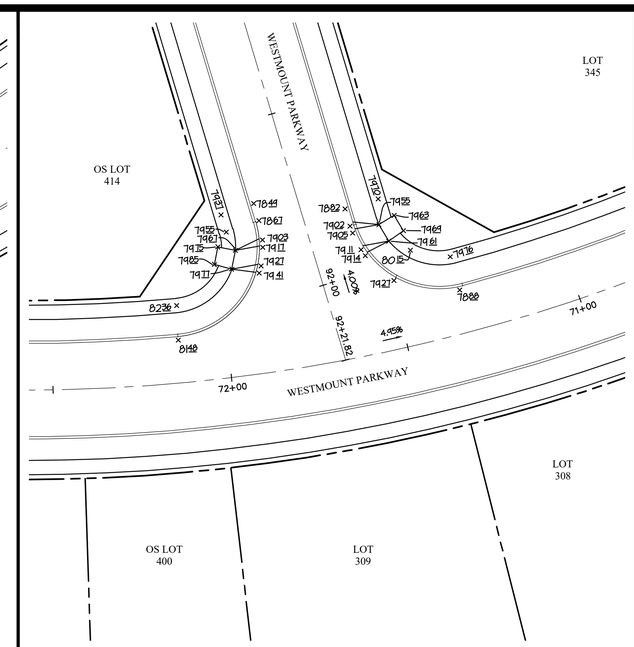

INTERSECTION 'B'

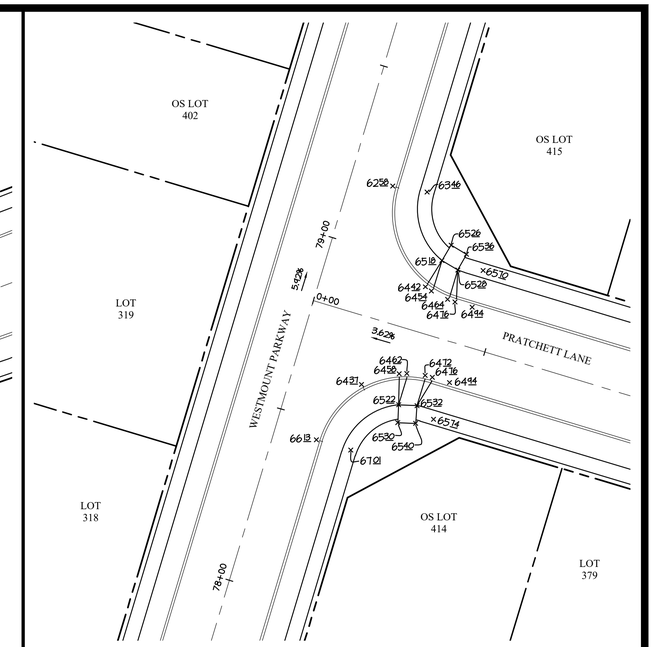

INTERSECTION 'C'

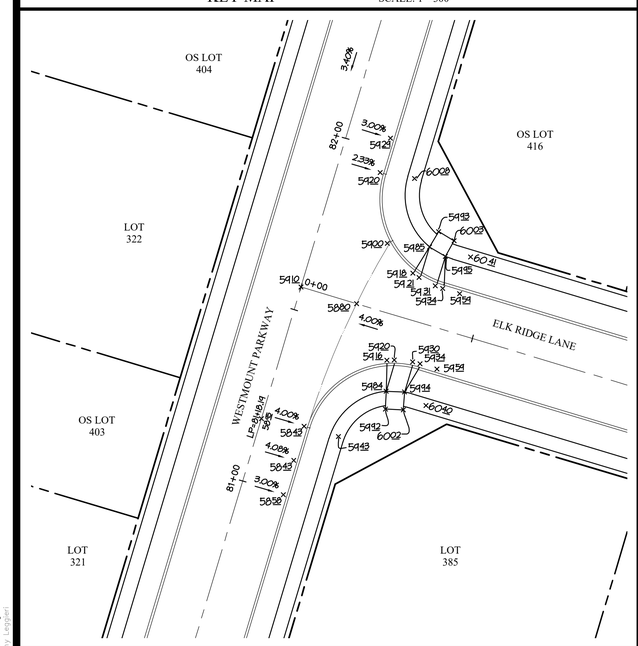

INTERSECTION 'D'

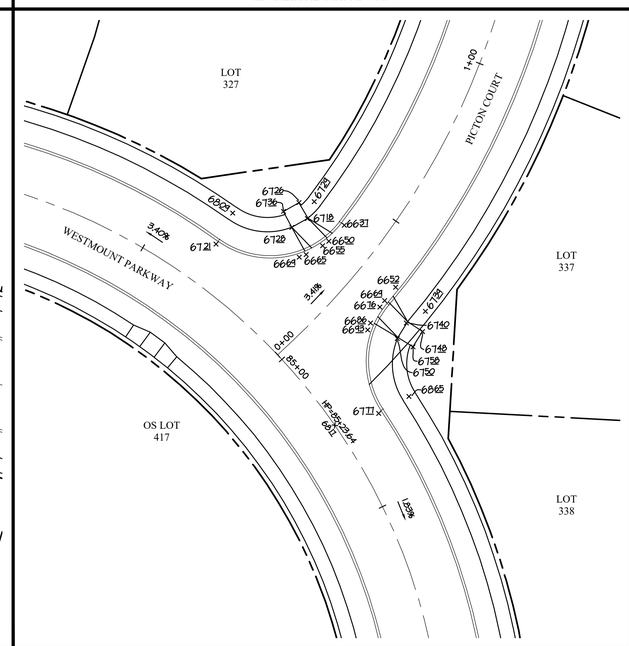

INTERSECTION 'E'

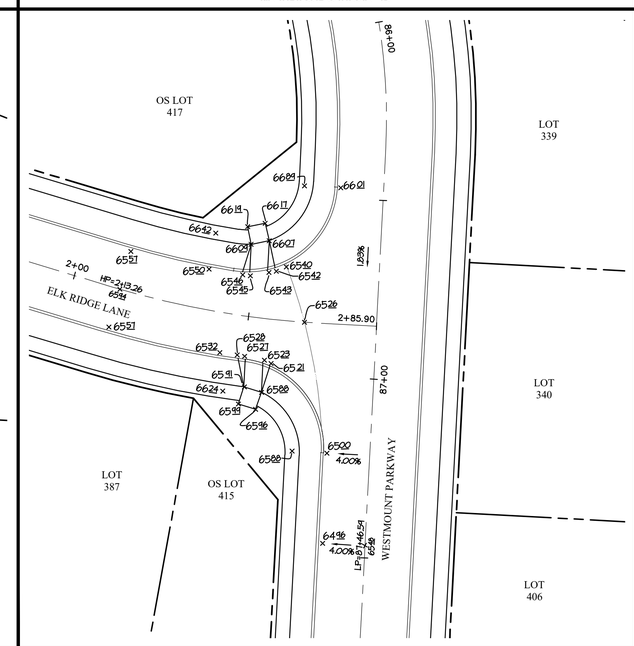

INTERSECTION 'F'

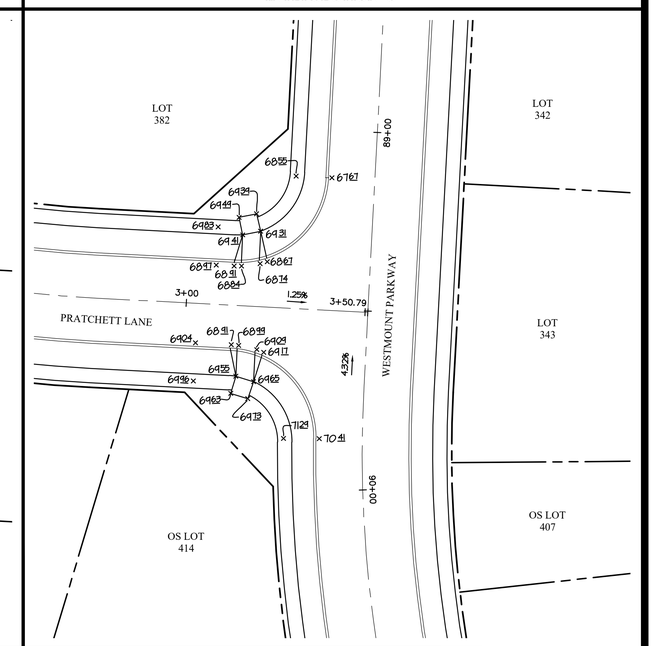

INTERSECTION 'G'

APPROVED: HOWARD COUNTY DEPARTMENT OF PUBLIC WORKS

DocuSign Envelope ID: 3A6B921AEF0A4C3... 11/29/2021

Chief, Bureau of Highways — Date

APPROVED: HOWARD COUNTY DEPARTMENT OF PLANNING & ZONING

DocuSign Envelope ID: 1EB75478A325849... 11/24/2021

Chief, Division of Land Development — Date

DocuSign Envelope ID: 9B2B7D8B7D3B4... 11/23/2021

Chief, Development Engineering Division — Date

NOTES:
1. SPOTS ALONG CURB ARE FLOW LINE ELEVATIONS
2. ALL RAMPS ARE TYPE 'B' UNLESS OTHERWISE NOTED. SEE SHEET 8 FOR DETAIL.

GLW
PLANNING | ENGINEERING | SURVEYING
3909 NATIONAL DRIVE | SUITE 250 | BURTONSVILLE, MD 20866 | GLWPA.COM
PHONE: 301-421-4024 | BALT: 410-880-1820 | DC&VA: 301-989-2524 | FAX: 301-421-4186

DESIGNED BY: DBV
DRAWN BY: AWL
CHECKED BY: CKG

DATE	REVISION	BY	APP'R.

PREPARED FOR:
WESTMOUNT DEVELOPMENT CORPORATION
307 INTERNATIONAL CIRCLE, SUITE 130
HUNT VALLEY, MARYLAND 21030
410-489-4489
ATTN.: ROBERT GOODIER

PROFESSIONAL CERTIFICATION
I HEREBY CERTIFY THAT THESE PLANS WERE PREPARED OR APPROVED BY ME, AND THAT I AM A DULY LICENSED PROFESSIONAL ENGINEER UNDER THE LAWS OF THE STATE OF MARYLAND, LICENSE NO. 12975
EXPIRATION DATE: MAY 26, 2022
10/28/21

STATE OF MARYLAND — CHRISTOPHER KNOTT GLW — No. 12975 — PROFESSIONAL ENGINEER

ADA COMPLIANT SIDEWALK RAMPS

WESTMOUNT - PHASE 4

LOTS 295-394 AND OPEN SPACE LOTS 395-418

A RESUBDIVISION OF NON-BUILDABLE BULK PARCELS E & F

ELECTION DISTRICT No. 2 — HOWARD COUNTY, MARYLAND

SCALE	ZONING	G. L. W. FILE No.
1"=20'	R-ED	13-013
DATE	TAX MAP - GRID	SHEET
OCT., 2021	23-6&12	9 OF 45

© GLW 2020

F-21-032

L:\CADD\DRAWINGS\13013\PLANS BY GLW\ROADS-SD (PH4)\PHASE 4_09_ADA-RAMPS.dwg, LATEST TO/20/2021 2:15 PM, ACT SAVED 7/20/2021 11:14 AM, PLOTTED BY: Tony Eagan