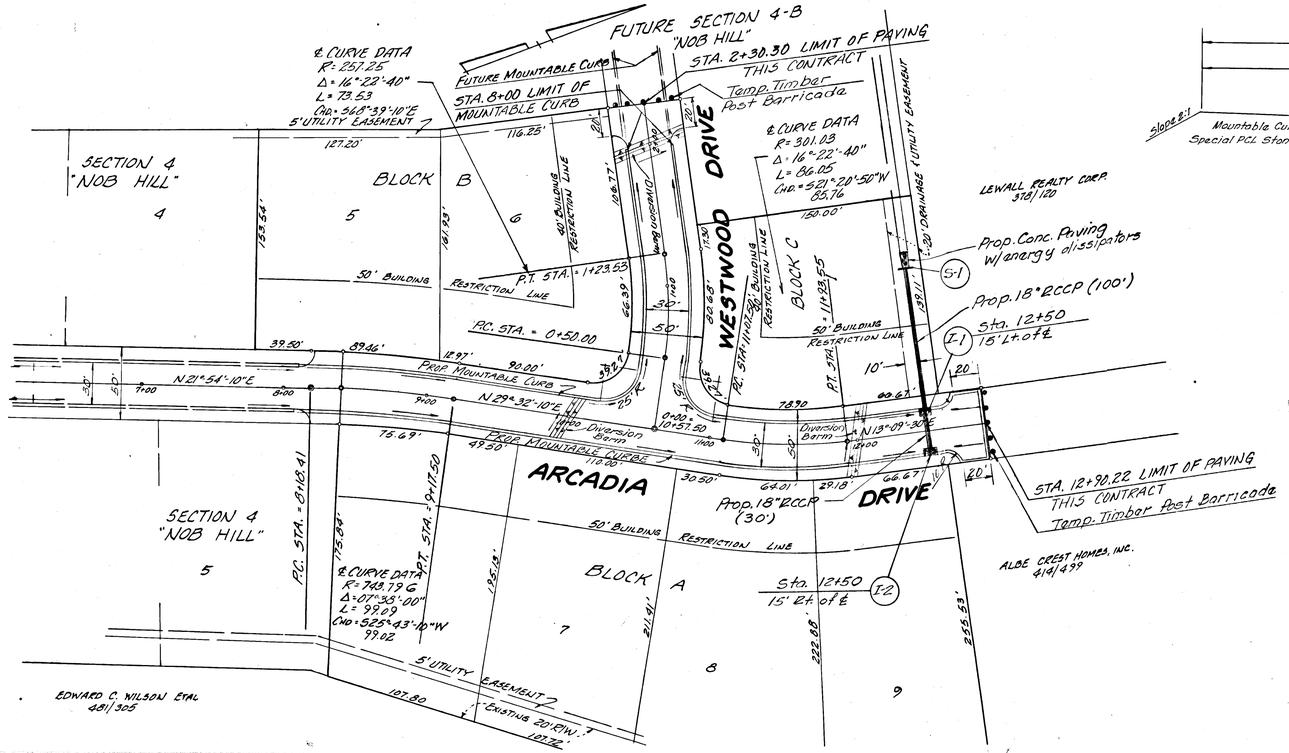

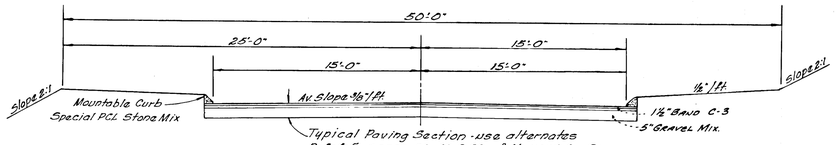

TYPICAL SECTION

Scale: 1"=5'

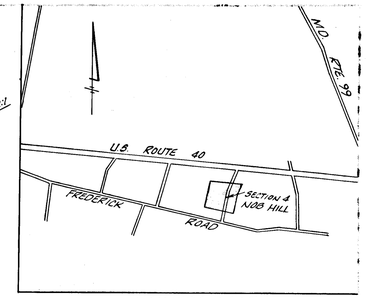

VICINITY MAP

SCALE: 1"=2000'

APPROVED
DIVISION OF LAND DEVELOPMENT AND TRANSPORTATION PLANNING
HOWARD COUNTY, MARYLAND
DATE 5/3/72

"I CERTIFY THAT THE PLAN OF DEVELOPMENT AND THE PLAN FOR CONTROL OF SILT AND EROSION MEETS THE REQUIREMENTS, STANDARDS AND SPECIFICATIONS OF THE HOWARD COUNTY SOIL CONSERVATION DISTRICT."

Alexander F. Kraft — 12/15/71
DATE

"I CERTIFY THAT ALL DEVELOPMENT AND/OR CONSTRUCTION WILL BE DONE ACCORDING TO THIS PLAN OF DEVELOPMENT AND PLAN OF SILT AND SEDIMENT CONTROL"

DEVELOPER — DATE 12-10-71

STATE OF MARYLAND — LAND SURVEYOR — 12/15/71

APR ASSOCIATES
LAND SURVEYORS

3320 ROSALIE AVE	206 E. MAIN ST.
BALTO, MD. 21234	ELKTON, MD. 21921
tel. 444-4323	398-7766

ROAD PLAN STORM DRAINS & PROFILE
ARCADIA DRIVE AND WESTWOOD DRIVE
SECTION 4 A
NOB HILL
SECOND ELECTION DISTRICT
HOWARD COUNTY, MARYLAND
SCALES PLAN: 1"= 50' PROFILE HOR: 1"=50' VERT: 1"=5'

DEPARTMENT OF PUBLIC WORKS

J. M. Mellenot — 5/8/72
CHIEF BUREAU OF HIGHWAYS — DATE

OWNER & DEVELOPER
NOB HILL INC.
2225 ST. PAUL STREET
BALTIMORE, MARYLAND 21218

J. H. Clement — 5-3-72
CHIEF, DIVISION OF LAND DEVELOPMENT AND TRANSPORTATION PLANNING — DATE

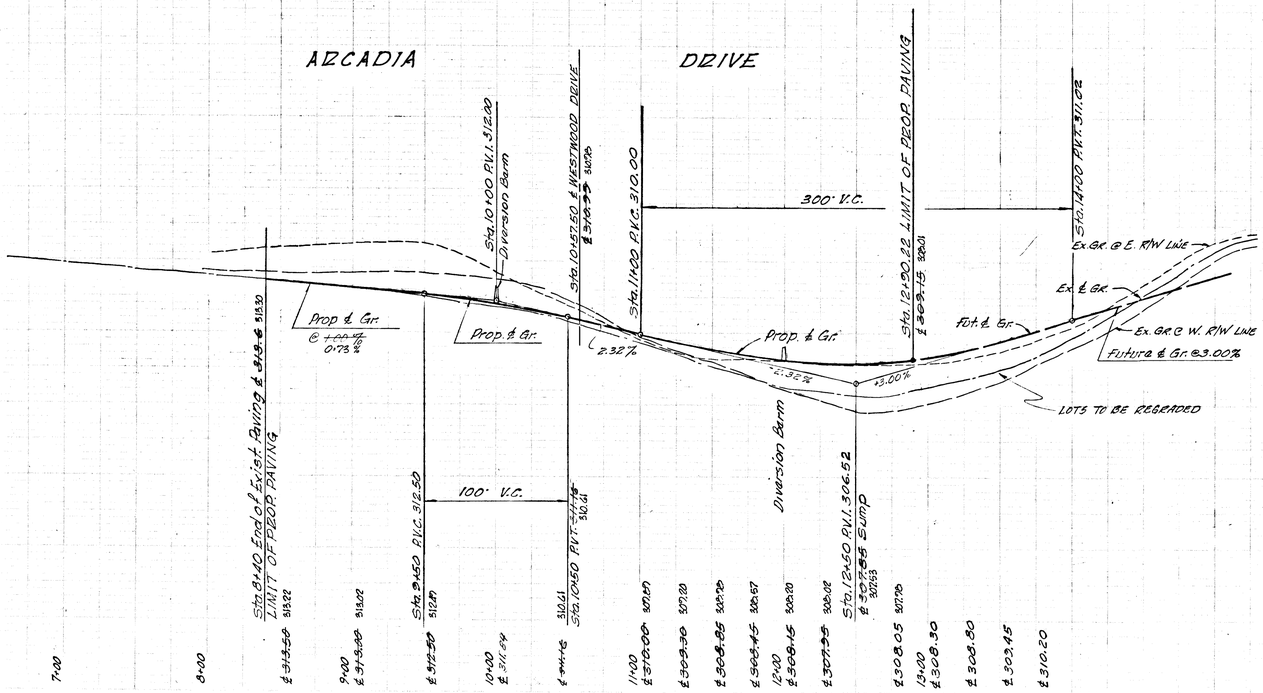

NOTES:

SEDIMENT CONTROL

1) ALL SEDIMENT CONTROLS MUST BE CONSTRUCTED PRIOR TO ANY GRADING
2) ROADWAY BERMS TO BE CONSTRUCTED IN CONNECTION WITH ROADWAY CONSTRUCTION.
3) GRADED AREAS SHALL BE PROTECTED FROM EROSION BY MEANS OF LONGTERM SEEDING IN ACCORDANCE WITH THE FOLLOWING
   a) 3" OF TOP SOIL SHALL BE SPREAD OVER THE DISTURBED AREA
   b) PULVERIZED LIMESTONE SHALL BE SPREAD AT 2,000 lbs./ACRE
   c) COMMERCIAL FERTILIZER OF 10-10-10 RATING OR EQUIVALENT SHALL BE SPREAD @ 1,000 lbs/ACRE
   d) UPON COMPLETION OF LIMING AND FERTILIZING OPERATION THE AREA SHALL BE DISCED TO A DEPTH OF 3" TO FORM A SMOOTH SEED BED
   e) THE FOLLOWING SEED MIXTURE SHALL BE SPREAD @ NOT LESS THAN 5 lbs/2,500 SQ. FT.
      ANNUAL RYE GRASS 20% — CREEPING RED FESCUE 40%
      KENTUCKY BLUE GRASS 30% — CHEWING FESCUE 10%
   f) MULCH WITH SMALL GRAIN STRAW AT 1.5 TONS/ACRE AND TIE DOWN WITH LIQUID ASPHALT SS-1 AT 270 GAL/ACRE

"THIS DEVELOPMENT PLAN IS APPROVED FOR SOIL EROSION AND SEDIMENT CONTROL BY THE HOWARD SOIL CONSERVATION DISTRICT"

REVIEWED — DISTRICT CONSERVATIONIST — 5-17-72 DATE

APPROVED — Robert W. Zickar — HOWARD SOIL CONSERVATION DISTRICT — 5-17-72 DATE

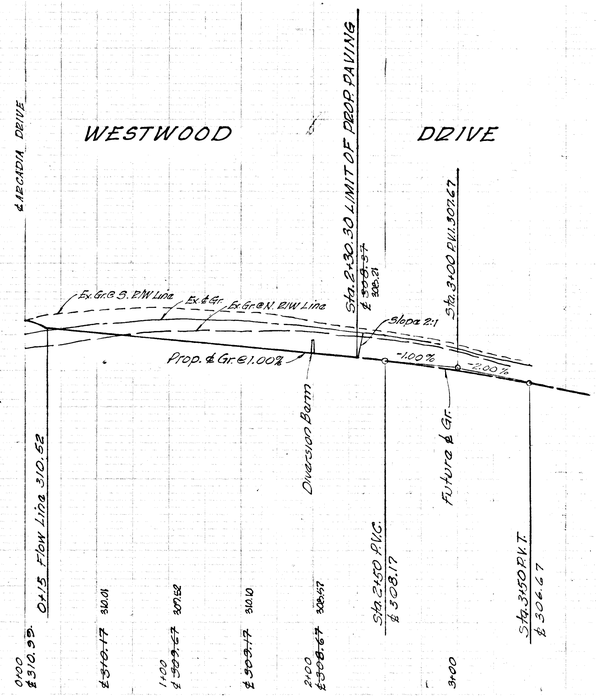

RPBA #59

No Build 9.14.73

F-72-49 - 4