REVIEWED FOR HOWARD S.C.D. AND MEETS TECHNICAL REQUIREMENTS.

Eric V. Herman — 10/1/76
U.S. SOIL CONSERVATION SERVICE — DATE

THIS DEVELOPMENT PLAN IS APPROVED FOR SOIL EROSION AND SEDIMENT CONTROL BY THE HOWARD SOIL CONSERVATION SERVICE.

APPROVED: Robert W. Zielum — 10/1/76
HOWARD SOIL CONSERVATION DISTRICT — DATE

DEVELOPER'S CERTIFICATE

I CERTIFY THAT ALL DEVELOPMENT AND/OR CONSTRUCTION WILL BE DONE ACCODING TO THIS PLAN OF DEVELOPMENT AND PLAN FOR EROSION AND SEDIMENT CONTROL, AND I ALSO AUTHORIZE PERIODIC ON SITE INSPECTION BY THE HOWARD SOIL CONSERVATION DISTRICT OR THEIR AUTHORIZED AGENTS AS ARE DEEMED NECESSARY. DEVIATION FROM THIS PLAN WILL NOT BE MADE UNLESS AUTHORIZED BY THE HOWARD SOIL CONSERVATION DISTRICT.

Harry L. Putnam — 7-8-76

ENGINEER'S CERTIFICATE

I CERTIFY THAT THIS PLAN FOR EROSION AND SEDIMENT CONTROL REPRESENTS A PRATICAL AND WORKABLE PLAN BASED ON MY PERSONAL KNOWLEDGE OF THE SITE CONDITIONS AND THAT IT WAS PREPARED IN ACCORDANCE WITH THE REQUIREMENTS OF THE SOIL CONSERVATION DISTRICT.

R Glen Gephart — 7-8-76

ARCHITECTURAL REGISTRATION BOARD 3329-A STATE OF MARYLAND

CONSTRUCTION SEQUENCE

1. CONSTRUCT ALL SEDIMENT CONTROL MEASURES.
2. CONSTRUCT BUILDING.
3. FINISH GRADE

NOTE: NO GRADING WILL BE DONE ON SITE. ONLY EXCAVATION FOR ADDITION.

APPROVED: FOR PUBLIC WATER AND PRIVATE SEWAGE SYSTEMS. HOWARD COUNTY HEALTH DEPARTMENT.

COUNTY HEALTH OFFICER — 10/1/76 DATE

APPROVED: HOWARD COUNTY OFFICE OF PLANNING & ZONING

PLANNING DIRECTOR — 10-6-76 DATE

R. B. Cline — 10/6/76
CHIEF, DIVISION OF LAND DEVELOPMENT — DATE

APPROVED: FOR PUBLIC WATER, STORM DRAINAGE SYSTEMS AND ROADWAYS.

DIRECTOR OF PUBLIC WORKS — 10-6-76 DATE

CHIEF, BUREAU OF HIGHWAYS — 10/4/76 DATE

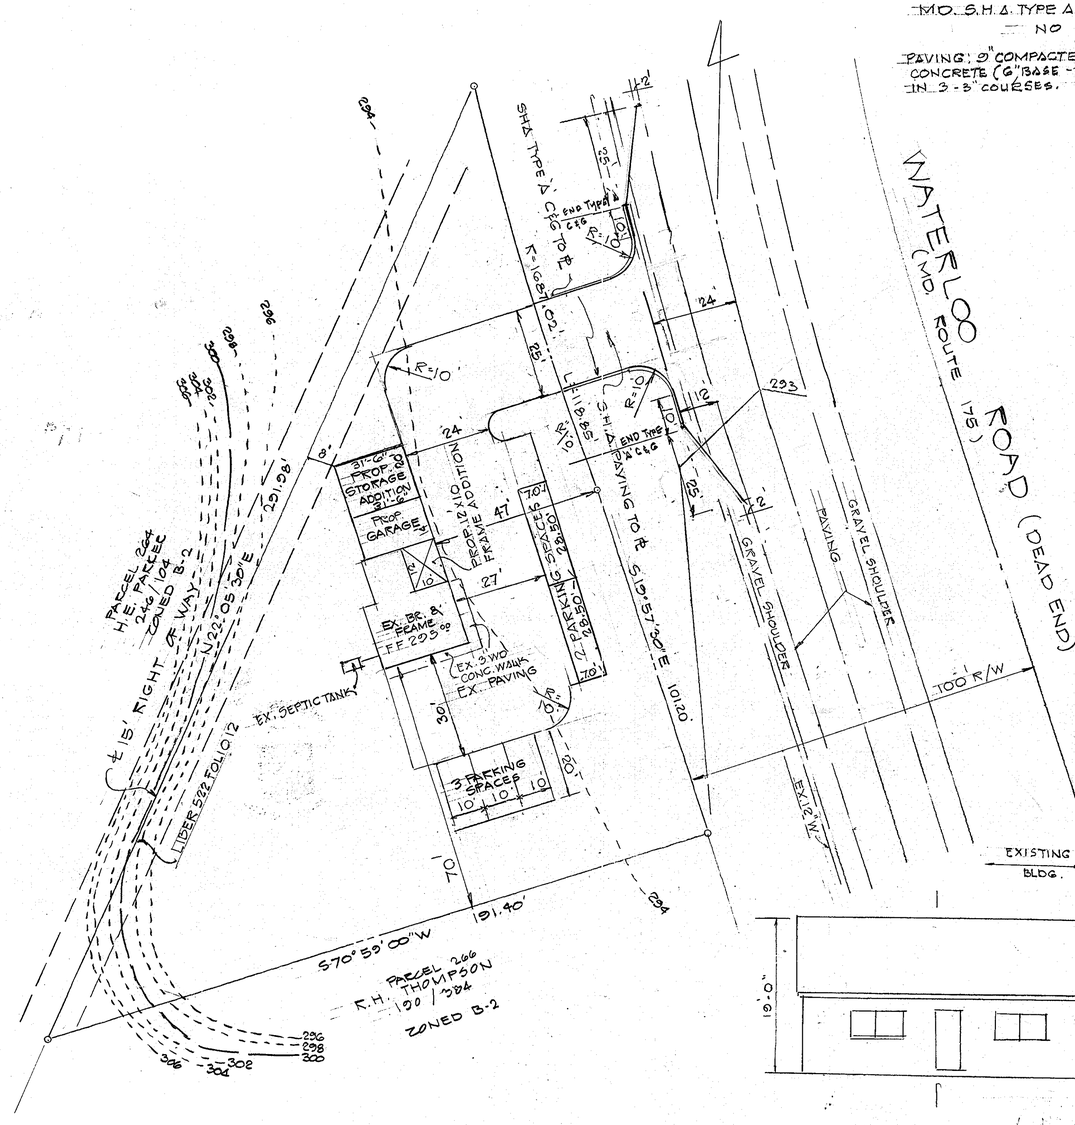

PLAN
SCALE: 1"=20'

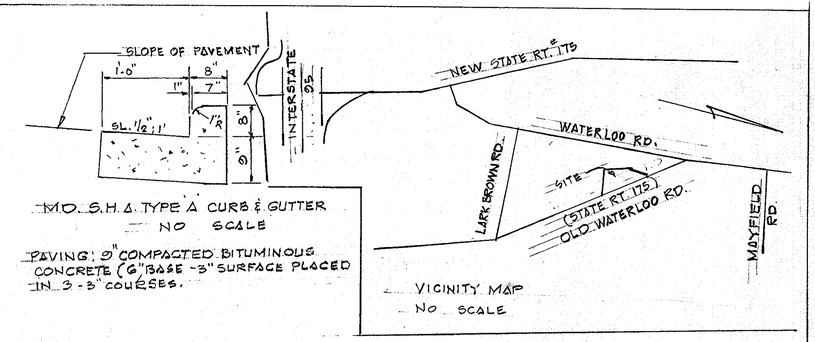

M.O.S.H.A. TYPE A CURB & GUTTER
NO SCALE

PAVING: 9" COMPACTED BITUMINOUS CONCRETE (6" BASE - 3" SURFACE PLACED IN 3 - 3" COURSES.

VICINITY MAP
NO SCALE

SITE ANALYSIS

1. TOTAL AREA: 0.476 ACRES
2. TOTAL AREA DISTURBED: FOOTING
3. TOTAL AREA PAVED: 0.27
4. TOTAL AREA OF EXISTING PAVING: 0.27Ac.
5. EXCESS SOIL TO BE HAULED OFFSITE TO SANITARY LANDFILL.

GENERAL NOTES

1. AREA OF SITE: 20,760 SQ.FT.±
2. 6th ELECT. DISTRICT HOWARD CO., MD.
3. TAX MAP 37
   PARCEL 367
   BLOCK 20
4. ZONED B-2
5. THIS SITE PLAN IS FOR:
   PROP. 20'x31'-6" STORAGE BLDG. W/FULL BASEMENT
   PROP. 20'x14' GARAGE
   PROP. 10'x12' OFFICE
6. PARKING REQUIRED: 2 SPACES
   PARKING PROVIDED: 5 SPACES
   N2: OF EMPLOYEES: 4
7. DEED REF. LIBER 760: FOLIO 446

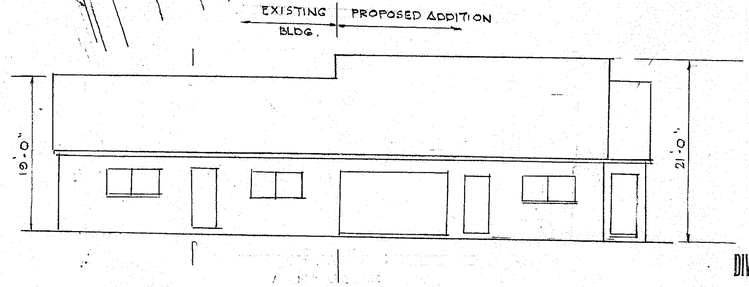

ELEVATION
SCALE: NONE

ARCHITECTURAL REGISTRATION BOARD 3329-A STATE OF MARYLAND

R Glen Gephart 7-8-76

APPROVED
DIVISION OF LAND DEVELOPMENT
HOWARD COUNTY, MARYLAND
DATE 9-29-76
RDC

OWNER
HARRY L. PUTNAM
3886 COLLEGE AVE
ELLICOTT CITY, MD. 21043
TELE. 465-1171

ENGINEERS:
LAND DEVELOPMENT CONSULTANTS
8017 FOOTED RIDGE
COLUMBIA, MD. 21045
TELE.: 596-6373

SITE PLAN

6520 WATERLOO ROAD (STATE ROUTE 175)

H. L. PUTNAM, OFFICE AND STORAGE BUILDING ADDITION

SIXTH ELECTION DISTRICT — HOWARD CO., MD.

SCALE: 1"=20' — JUNE 25, 1976

SDP-77-11