MAINTAINANCE STORAGE SHED
AND MINOR ALTERATIONS
TO GRADING

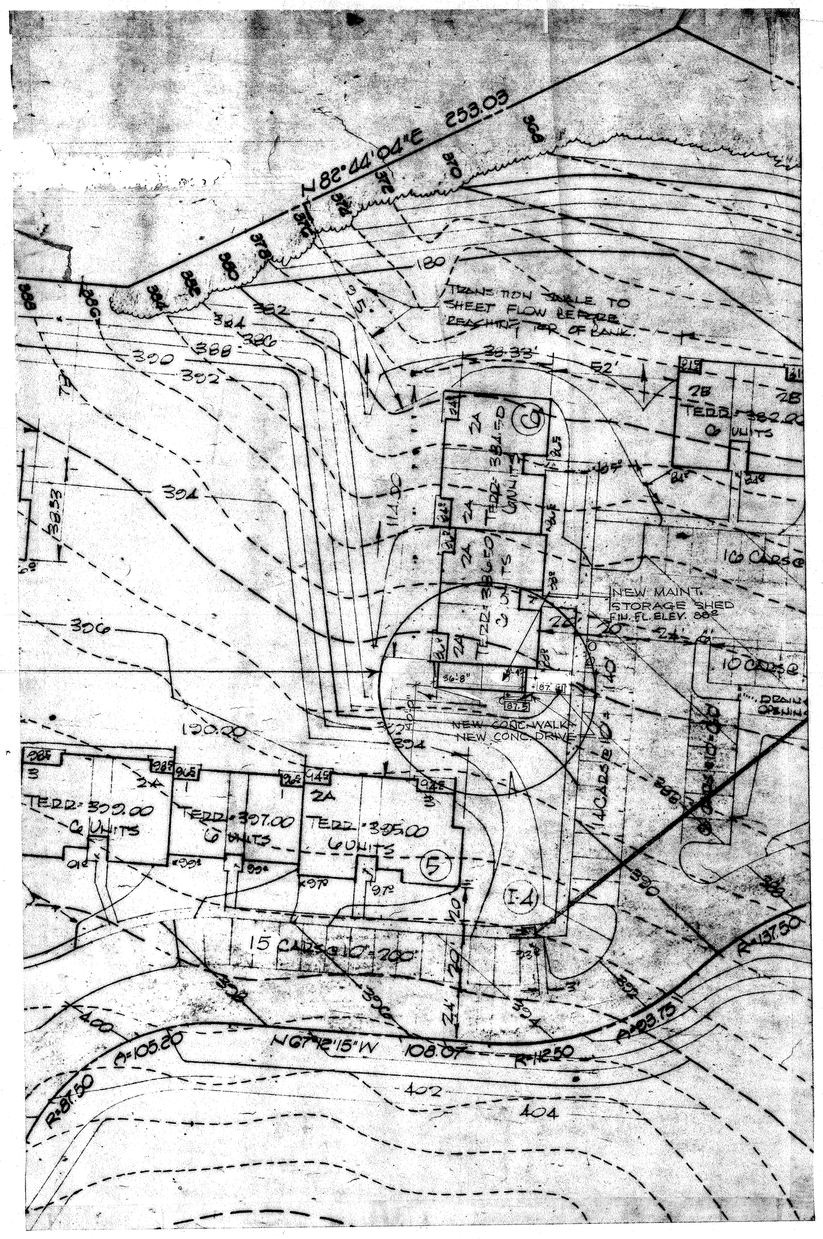

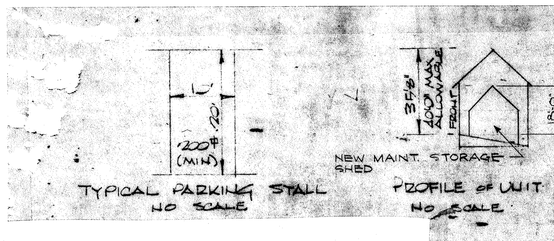

LEGEND

EXISTING CONTOURS	384
FINISHED CONTOURS	384
TERRACE FLOOR ELEVATION	TERR. 400.00
SPOT ELEVATION	× 208
DRAINAGE FLOW	
BITUMINOUS PAVING	
CONCRETE WALK	
STORM DRAINAGE	

NOTES
1. TOPOGRAPHIC SURVEY BY SEYBOLT, GORE NEWQUIST & BERLINSKY - MAY, 1971
2. ALL DISTURBED AREAS TO BE SEEDED OR SODDED TO PREVENT SOIL EROSION.
3. ALL DRAINAGE SWALES TO BE TAMPED ROLLED & SODDED.
4. ALL INTERIOR STREETS TO BE PRIVATE
5. LAUNDRY FACILITIES TO BE PROVIDED IN EACH BUILDING.
6. THERE SHALL BE NO FENCES, WALLS OR SIGNS EXCEEDING 120#

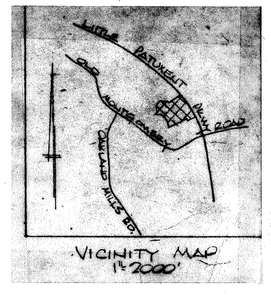

VICINITY MAP
1"=2000'

FILE NUMBER		
PLAN IDENTIFICATION		
ADDRESS	ROUSE-WATES INC. CAMALOT BUILDING COLUMBIA, MD.	
TELEPHONE NO.		
PROGRESS DATA CHART	DATE	INITIALS
DATE OF ORIGINAL SUBMISSION		
RETURNS		
REVISIONS REC'D BY H.C.P.C.		
APPROVAL OF SITE PLAN		
BUILDING PERMIT APPLICATION REC'D		
BUILDING PERMIT APPLICATION RELEASED		
USE & OCCUPANCY APPLICATION REC'D		
USE & OCCUPANCY FIELD INSPECTION		
USE & OCCUPANCY PERMIT RELEASED		

APPROVED
PLANNING BOARD
OF HOWARD COUNTY
DATE 3/22/72
Thomas D. Harris Jr.

APPROVED: FOR PUBLIC WATER & PUBLIC SEWERAGE SYSTEMS, HOWARD COUNTY, HEALTH DEPT.
COUNTY HEALTH OFFICER — DATE 4-12-72
APPROVED: HOWARD COUNTY OFFICE OF PLANNING & ZONING
DIRECTOR — DATE 4-13-72
APPROVED: DEPT. OF PUBLIC WORKS
CHIEF, BUREAU OF ENGINEERING, DIVISION OF LAND DEV. — DATE 4-13-72
APPROVED: FOR PUBLIC WATER, PUBLIC SEWERAGE & STORM DRAINAGE SYSTEMS & ROADS HOWARD CO. HEALTH DEPT OF PUB. WKS.
DIRECTOR — DATE 4/7/72
CHIEF, BUREAU OF HIGHWAYS — DATE 4/7/72

ROUSE-WATES INC.
COLUMBIA, MD.

SITE PLAN FOR MAINT. STORAGE SHED
VILLAGE OF LONG REACH - JEFFERS HILL - 6TH ELECTION DIST.
PARCEL B LOT B1 SECTION 1 AREA 2 PLAT BOOK 12 FOLIO 23
FINAL DEVELOPMENT PLAN PHASE 2D TO 2G FOLIOS 21 TO 31 - COLUMBIA, MD
JAN. 25, 1972 — 1"=20'

SD-1A

SDP-72-7 OC