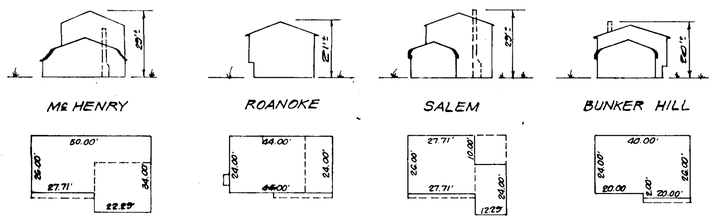

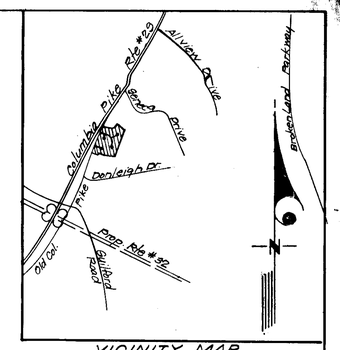

VICINITY MAP
Scale: 1"=2000'

MATCH SHEET 1

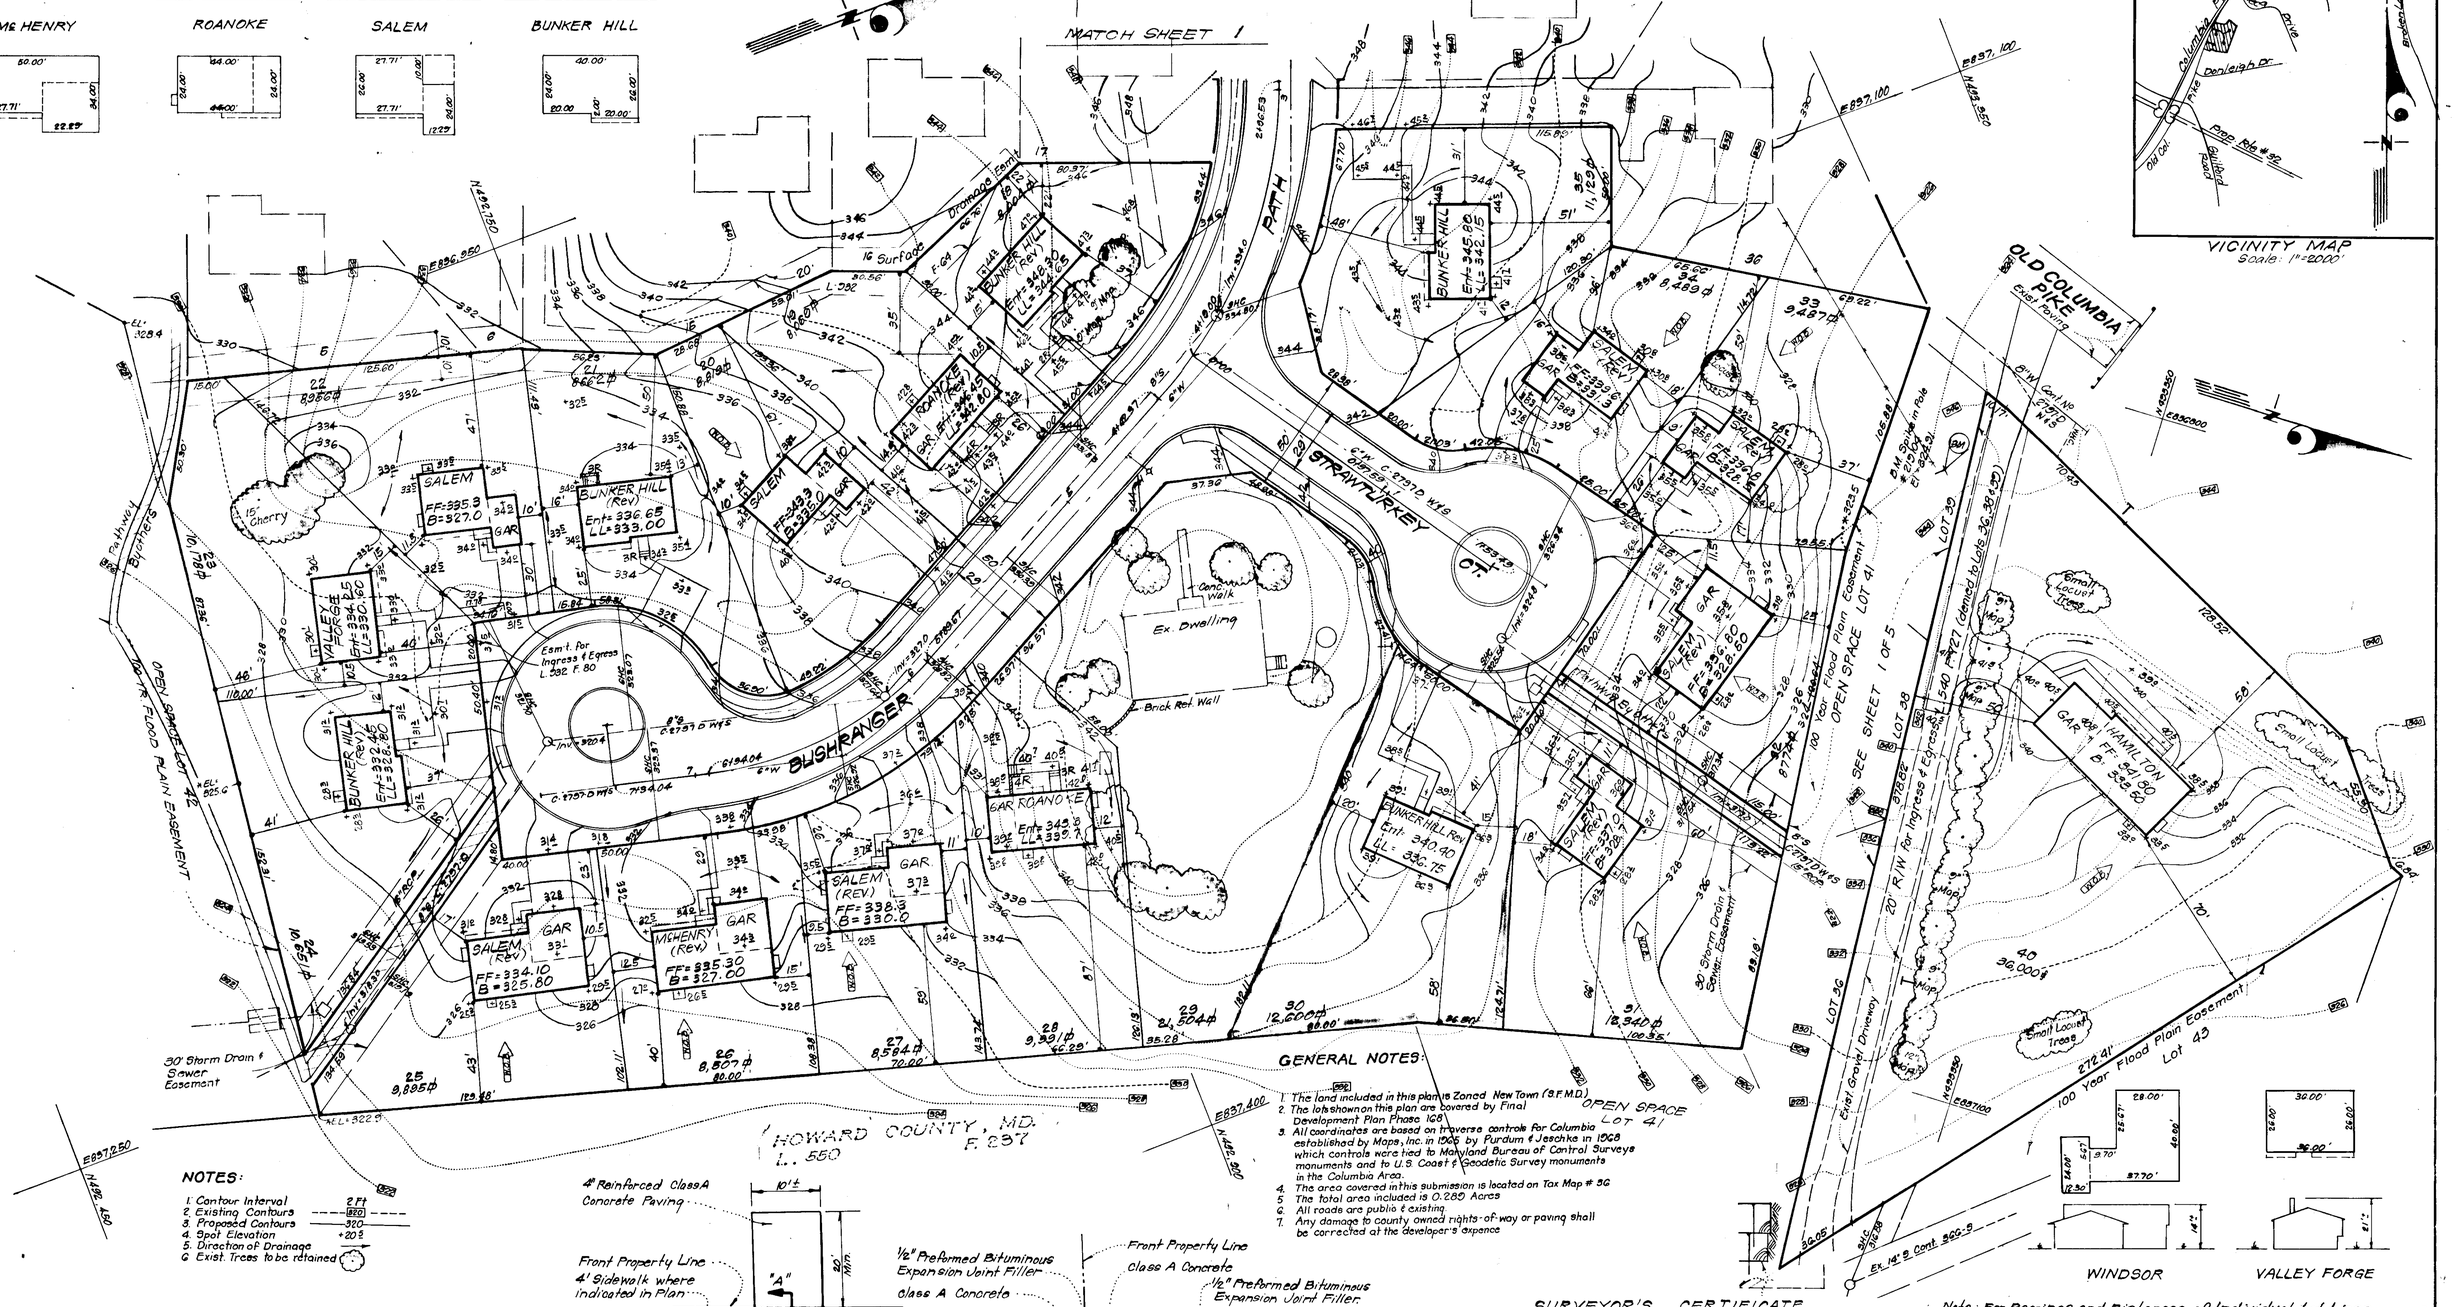
BUSHRANGER
STRAWTURKEY
PATH
OLD COLUMBIA PIKE
Ex. Dwelling
Brick Ret. Wall
Concr. Walk
Open Space Lot 42
100 Yr. Flood Plain Easement
Open Space Lot 41
See Sheet 1 of 5
R/W for Ingress & Egress L 1540 F 427 (Conveyed to Lots 36, 38 & 39)
Lot 38
Lot 39
Lot 43
Existing Gravel Driveway
30' Storm Drain & Sewer Easement
Esmt. for Ingress & Egress L. 282 F. 80
Howard County, Md.
L. 550
F. 297
SALEM (REV) FF=335.3 B=327.0 GAR
BUNKER HILL (REV) Ent=336.65 LL=333.00
VALLEY FORGE Ent=334.65 LL=330.60
BUNKER HILL (REV) Ent=332.45 LL=328.80
SALEM (REV) FF=334.10 B=325.80 GAR
McHENRY (REV) FF=335.30 B=327.00 GAR
SALEM (REV) FF=338.3 B=330.0 GAR
ROANOKE Ent=345.30 LL=339.70 GAR
SALEM FF=343.3 B=335.0 GAR
ROANOKE (REV) Ent=345.45 LL=342.80 GAR
BUNKER HILL (REV) Ent=345.30 LL=342.65
BUNKER HILL Ent=345.80 LL=342.15
SALEM (REV) FF=339.3 B=331.0 GAR
SALEM (REV) FF=336.8 B=328.5 GAR
SALEM (REV) FF=337.0 B=328.0 GAR
BUNKER HILL Rev Ent=340.40 LL=336.75
HAMILTON FF=344.60 B=336.60 GAR
Small Locust Trees
Lot No. 2 Plat No. 4090
B.M. Spike in Pole #2350 El. 325.51
Inv=320.0
