...NMENT CONTROL NOTES

...NSTRUCTION SHALL BE IN ACCORDANCE WITH ...
SPE...FICATIONS FOR SOIL ... AND ...
PREPARED BY THE ...
2. APPLY FOR ...
3. NOTIFY THE ...
GRADING ...
4. CONSTR...
5. CUT AN...
6. ELEVAT...
7. ANY E...
WHICH ...
SHALL ...
SPECIFIED ...
SEDIMENT CONTR...
THE BUR...
9. STABILIZ...
TEMPORARY ...
APPLY ...
MULCHING ...
BASIS.

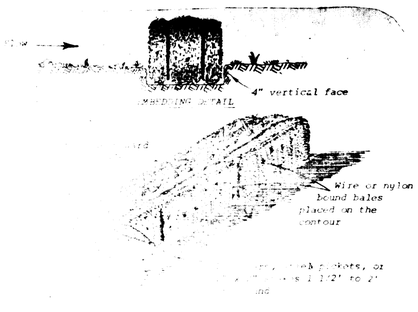

...ch notes, or ... 1 1/2" to 2" ...ing

...ALES
...G INLET
...PEG WITH ... RETAINER ... EA END
...ROAD ...LOCKING ...TAIL

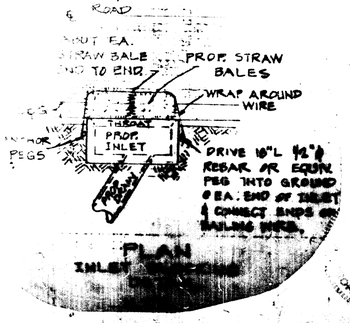

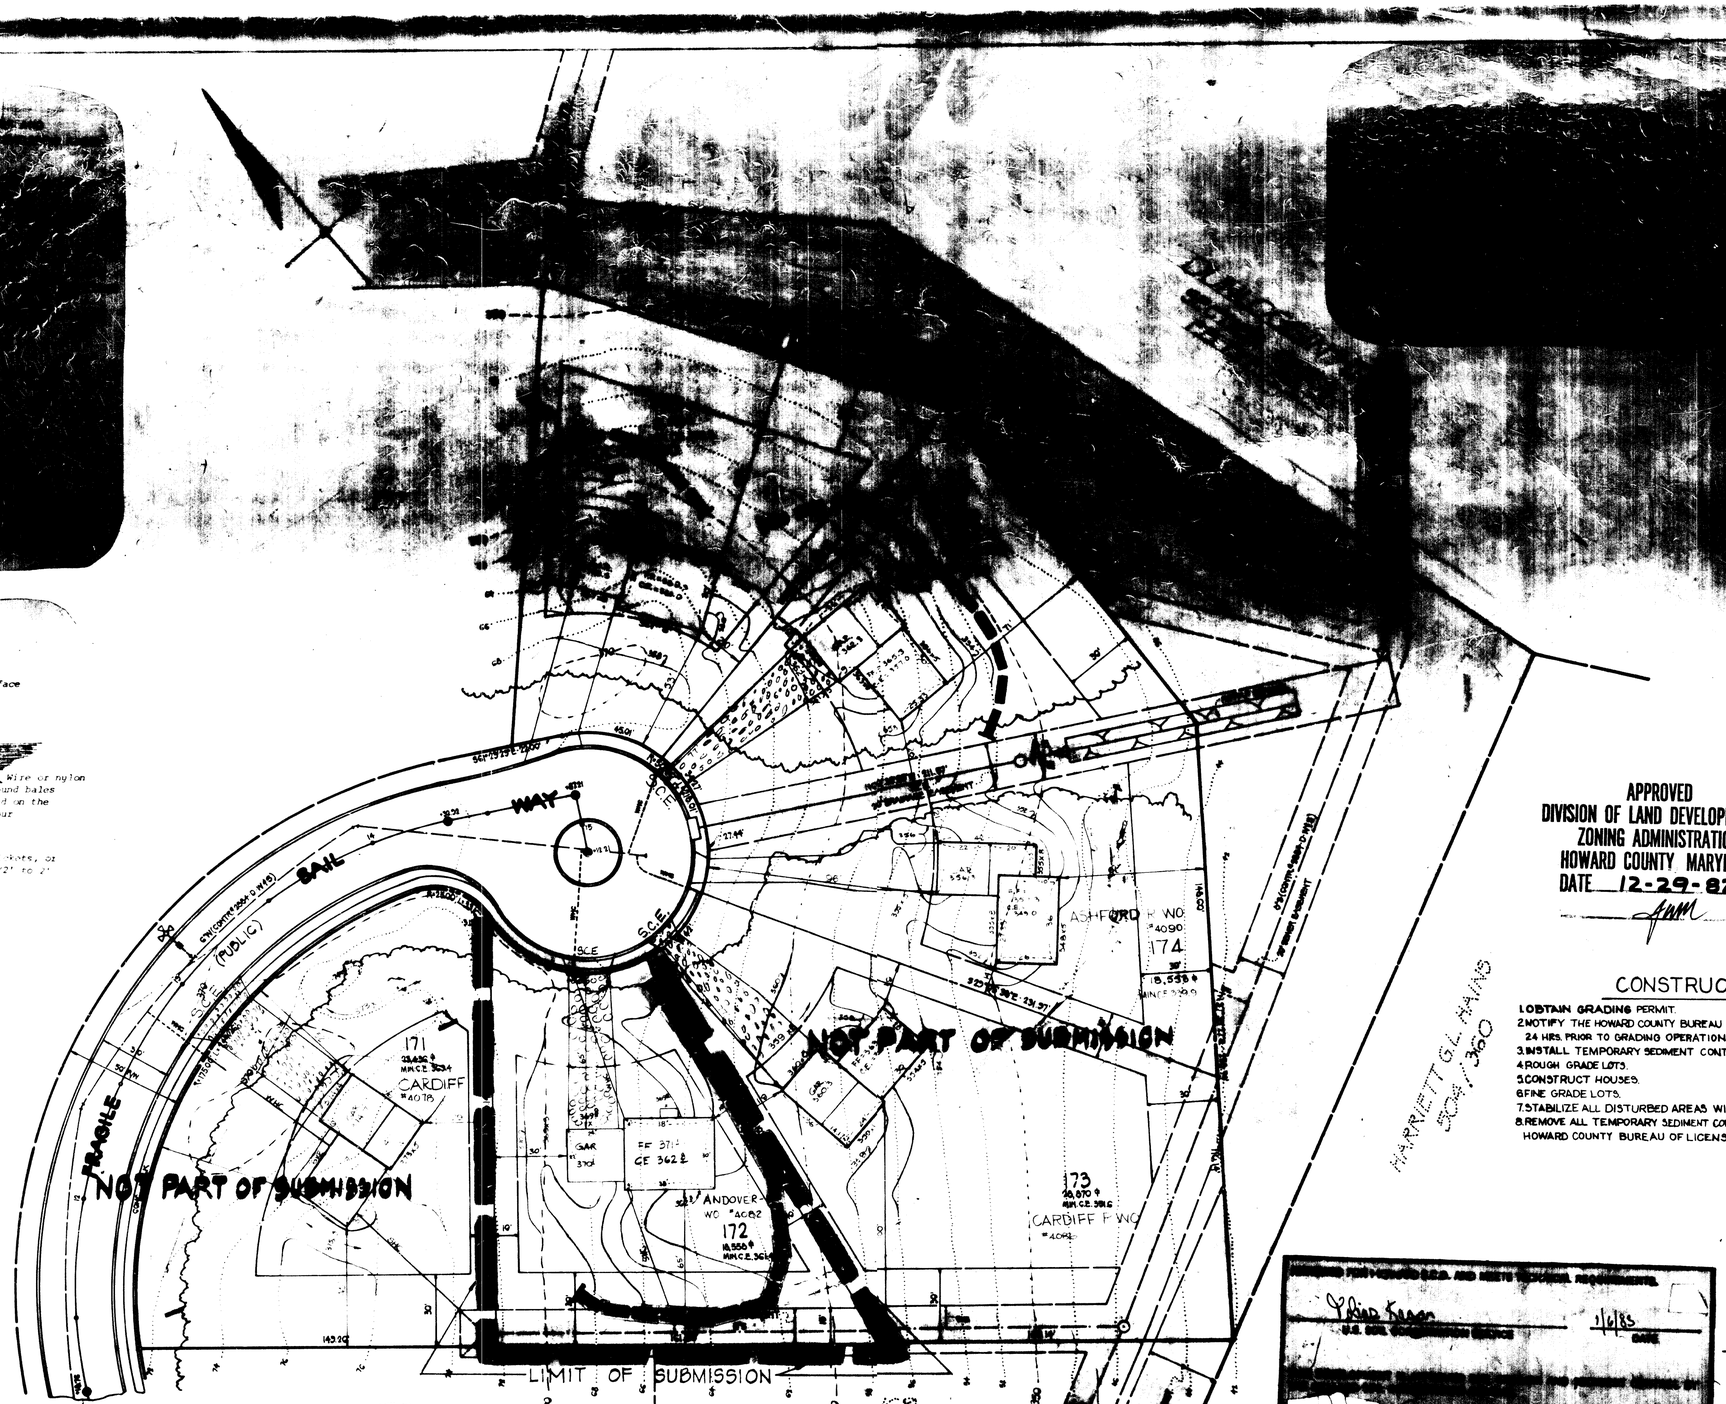

APPROVED
DIVISION OF LAND DEVELOPMENT & ZONING ADMINISTRATION
HOWARD COUNTY MARYLAND
DATE 12-29-82

SITE ANALYSIS
1. AREA OF SITE : 0.456 Ac.
2. AREA DISTURBED : 0.399 Ac.
3. AREA PAVED : 0.038 Ac.
4. AREA REVEGETATED : 0.368 Ac.
5. AREA UNDISTURBED : 0.091 Ac.

CONSTRUCTION SEQUENCE

1. OBTAIN GRADING PERMIT.
2. NOTIFY THE HOWARD COUNTY BUREAU OF LICENSE, INSPECTIONS AND PERMITS 24 HRS. PRIOR TO GRADING OPERATIONS.
3. INSTALL TEMPORARY SEDIMENT CONTROL MEASURES - S.C.E. & S.B.D.
4. ROUGH GRADE LOTS.
5. CONSTRUCT HOUSES.
6. FINE GRADE LOTS.
7. STABILIZE ALL DISTURBED AREAS WITH PERMANENT STABILIZATION MEASURES.
8. REMOVE ALL TEMPORARY SEDIMENT CONTROL MEASURES WITH APPROVAL OF THE HOWARD COUNTY BUREAU OF LICENSE, INSPECTIONS AND PERMITS.

...ALL STRUCTURES ...
...ALL ROOF ...
...TYPE NO. 1 ...
...TYPE NO. 2 ...
...ANY DISTURBED ...
AT THE ...
...ALL ENTRANCES ...
COUNTY ROAD ...

...Brad Keen... 1/6/83 DATE

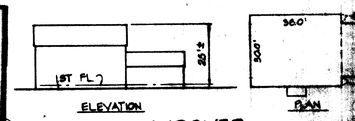

ANDOVER
NOT TO SCALE

OWNER/DEVELOPER
WINCHESTER HOMES
P.O. BOX 30
PASADENA, MD. 21122

DEVELOPER'S CERTIFICATE

I CERTIFY THAT ALL DEVELOPMENT AND CONSTRUCTION WILL BE DONE ACCORDING TO THIS PLAN OF SUBDIVISION AND PLAN FOR GRADING AND SEDIMENT CONTROL AND THAT ALL RESPONSIBLE PERSONNEL INVOLVED IN THE CONSTRUCTION PROJECT WILL HAVE A CERTIFICATE OF ATTENDANCE AT A DEPARTMENT OF NATURAL RESOURCES APPROVED TRAINING PROGRAM FOR THE CONTROL OF SEDIMENT AND EROSION BEFORE BEGINNING THIS PROJECT. I ALSO AUTHORIZE PERIODIC ON-SITE INSPECTIONS BY THE HOWARD SOIL CONSERVATION DISTRICT OR THEIR AUTHORIZED AGENTS, AS ARE DEEMED NECESSARY.

James & Sylvia 1/3/83
DATE

ENGINEER'S CERTIFICATE

...THIS PLAN ... PREPARED IN ACCORDANCE WITH ... REQUIREMENTS ...

...REVISED ...
NOVEMBER 1983