APPROVED: FOR PUBLIC WATER AND PUBLIC SEWERAGE SYSTEMS
HOWARD COUNTY HEALTH DEPARTMENT

COUNTY HEALTH OFFICER	DATE 2-10-86

APPROVED: HOWARD COUNTY OFFICE OF PLANNING & ZONING

RECORD CHIEF DIVISION OF LAND DEVELOPMENT AND ZONING ADMINISTRATION	DATE 2-11-86

APPROVED: FOR PUBLIC WATER AND PUBLIC SEWERAGE, STORM DRAINAGE SYSTEMS AND PUBLIC ROADS HOWARD COUNTY DEPARTMENT OF PUBLIC WORKS

DIRECTOR	DATE
CHIEF BUREAU OF ENGINEERING	DATE 2-5-86

APPROVAL STAMP

1-13-86

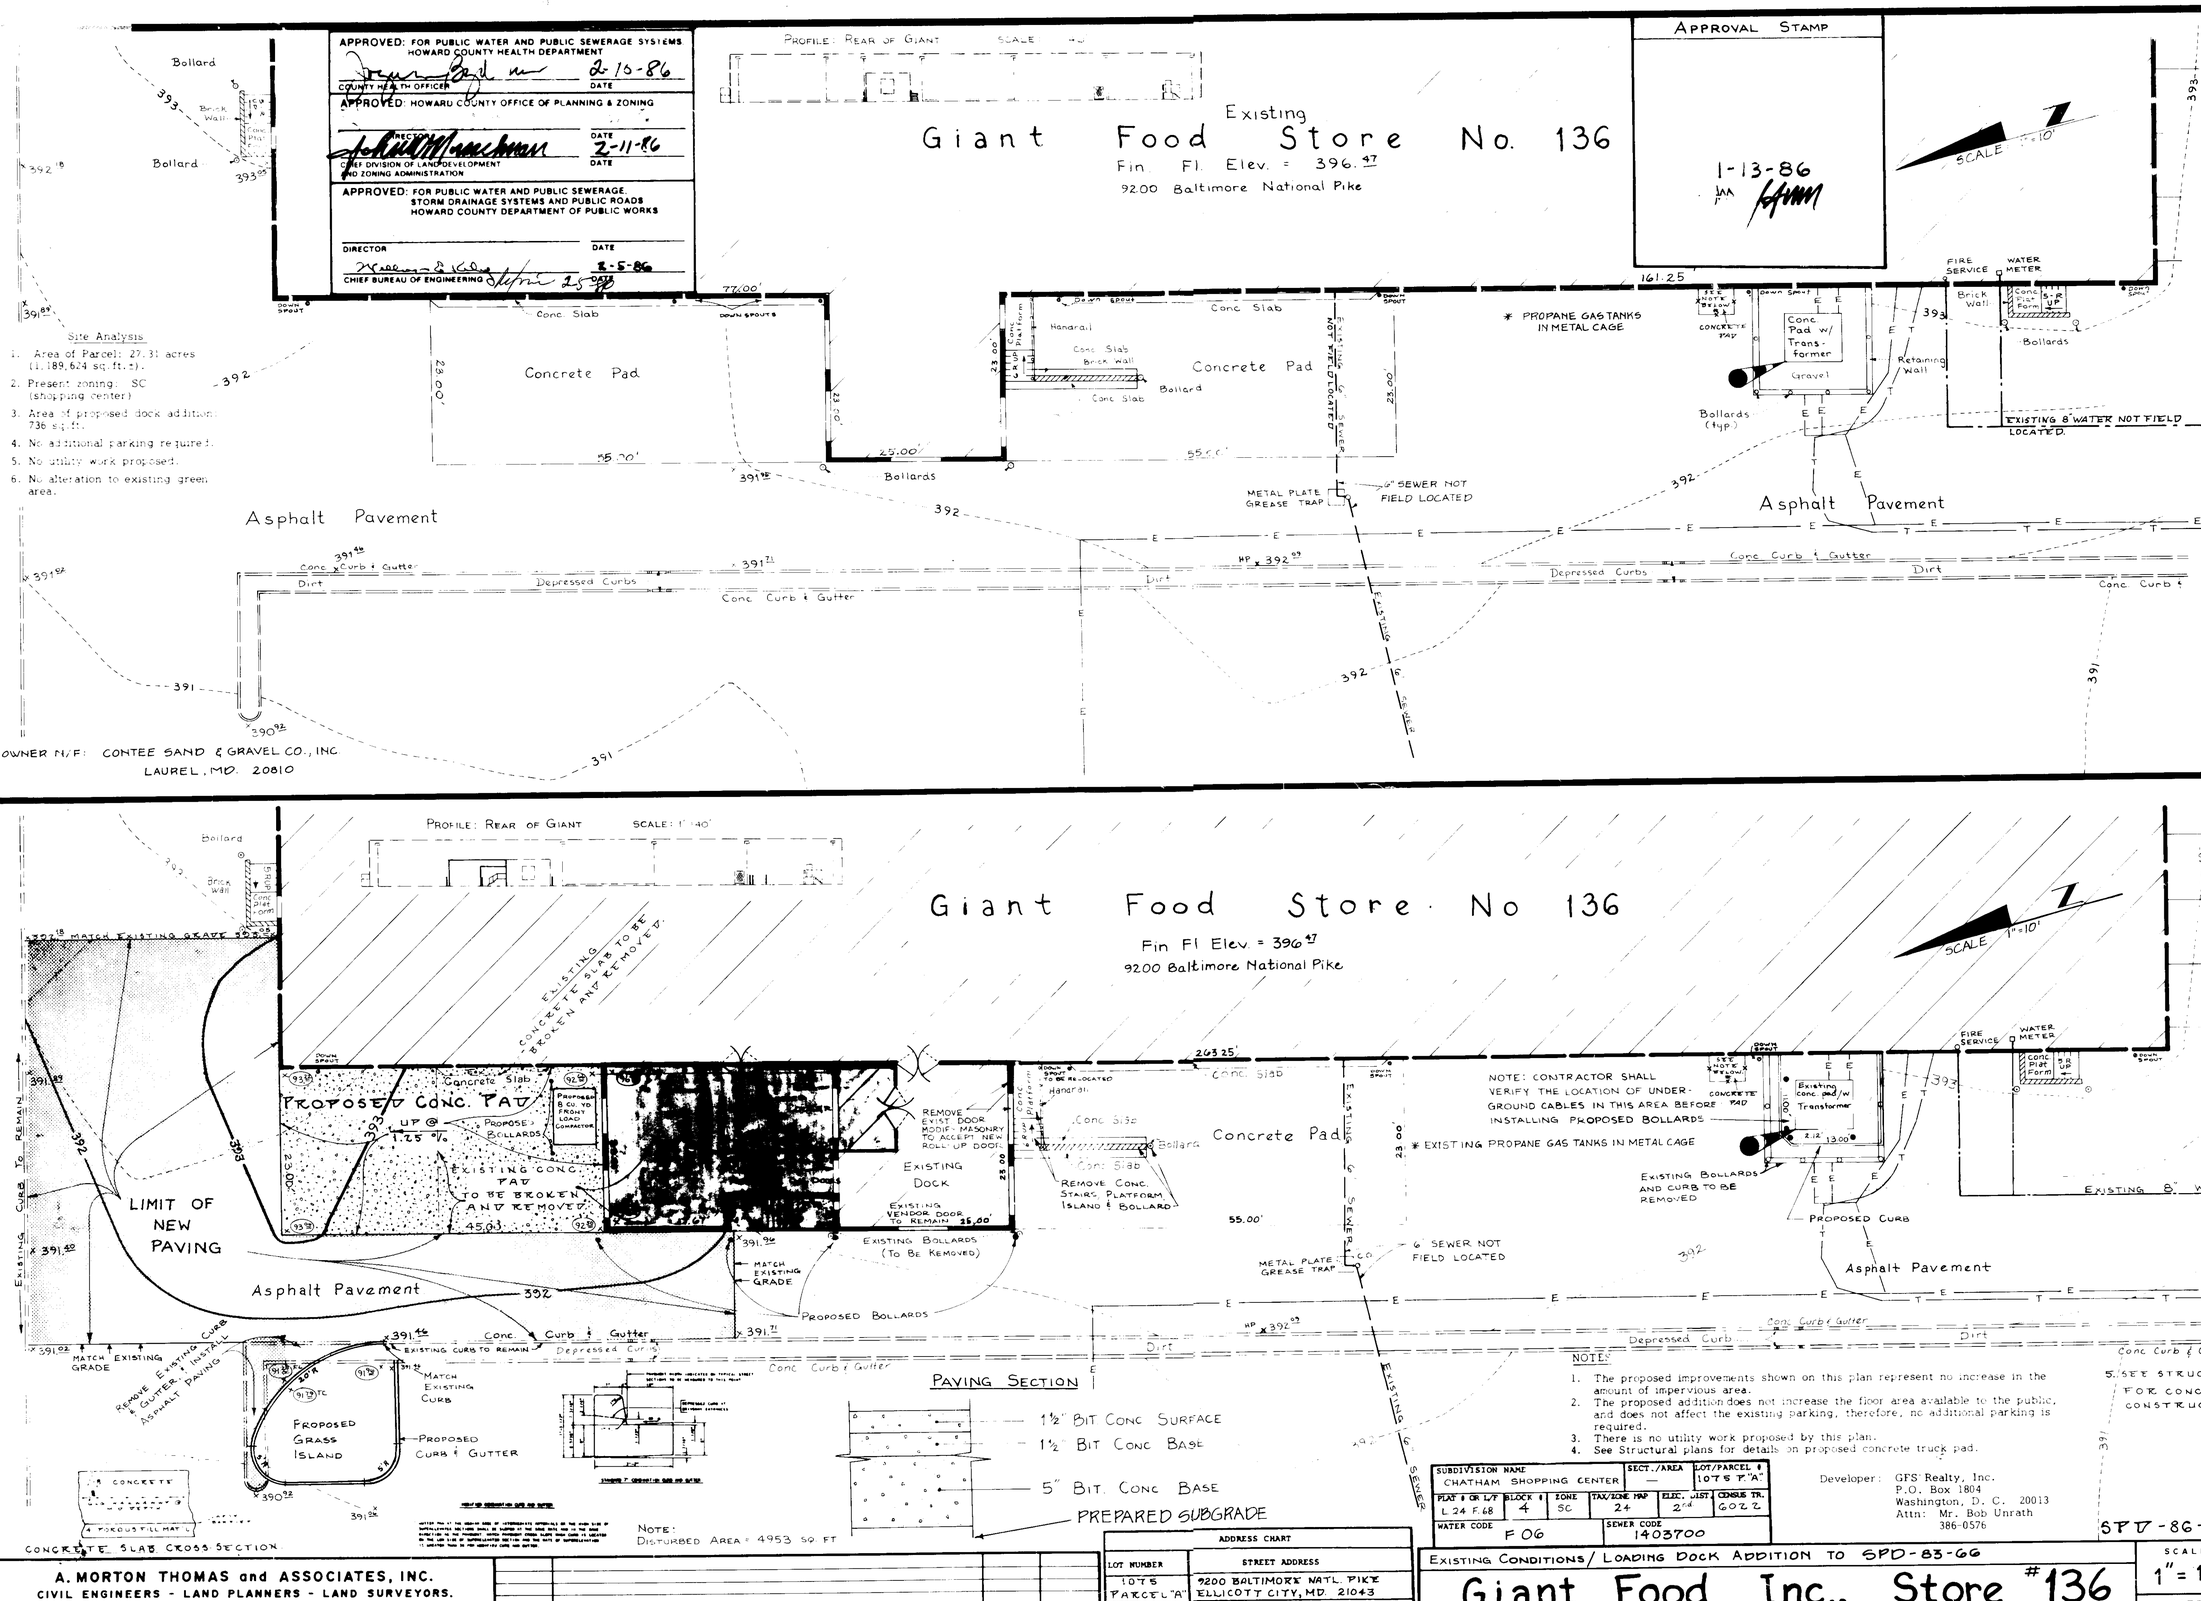

GENERAL NOTES

1. Utility information shown on this plan was taken from available records. The exact location of the underground utilities shall be field verified by the contractor prior to construction.
2. The contractor shall handdig test pits at all utility crossings to determine the exact location and depth well in advance of construction.
3. For marking locations of existing utilities, notify "Miss Utility" at (301) 559-2100, 48 hours prior to any excavation or construction.
4. Omissions and/or additions of utilities found during construction is the sole responsibility of any contractor engaged in excavation at this site. Giant Food, Inc. and A. Morton Thomas and Associates, Inc. shall be notified immediately of any and all utility information omissions and additions found by said contractor(s).
5. We are not responsible for any construction on site, persons, trucks, trailors, merchandise and/or equipment used or adjacent to this site due to the proximity of live underground utilities.

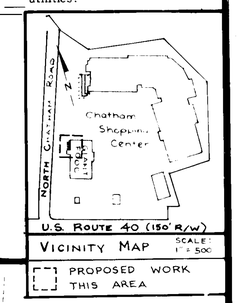

VICINITY MAP SCALE: 1" = 500'

PROPOSED WORK THIS AREA

NOTES

1. The proposed improvements shown on this plan represent no increase in the amount of impervious area.
2. The proposed addition does not increase the floor area available to the public, and does not affect the existing parking, therefore, no additional parking is required.
3. There is no utility work proposed by this plan.
4. See Structural plans for details on proposed concrete truck pad.
5. SEE STRUCTURAL PLANS FOR CONC. PAD CONSTRUC. DETAIL.

Developer: GFS Realty, Inc.
P.O. Box 1804
Washington, D. C. 20013
Attn: Mr. Bob Unrath
386-0576

SUBDIVISION NAME			SECT./AREA	LOT/PARCEL #
CHATHAM SHOPPING CENTER			—	LOTS "A"
PLAT # OR L/F	BLOCK #	ZONE	TAX/ZONE MAP	ELEC. DIST.	CENSUS TR.
L 24 F. 68	4	SC	24	2nd	6072
WATER CODE			SEWER CODE	
F06			1403700	

ADDRESS CHART	
LOT NUMBER	STREET ADDRESS
LOTS PARCEL "A"	9200 BALTIMORE NATL. PIKE ELLICOTT CITY, MD. 21043

STATE OF MARYLAND REGISTERED PROFESSIONAL ENGINEER

SPD-86-115

A. MORTON THOMAS and ASSOCIATES, INC.
CIVIL ENGINEERS - LAND PLANNERS - LAND SURVEYORS.
12750 TWINBROOK PARKWAY - ROCKVILLE, MARYLAND 20852 - (301) 881-2545
ATT'N: PEGGY CASS DESIGN ENGINEER

DES. —	DRN. BKR RAB	CHK. PMC DSW

DATE	REVISION	BY	APP'R.

EXISTING CONDITIONS/ LOADING DOCK ADDITION TO SPD-83-66

Giant Food Inc., Store #136

Part of Chatham Shopping Center

2nd Election District — Howard County, Maryland

SCALE	CONTOUR INTERVAL	A.M.T. FILE No.
1" = 10'	1'	J-85-785
DATE	ZONE	SHEET
OCTOBER 1985	S-C	1 OF 1 C-1

SDP-86-115