Lot No.	Average Perc. In Min. For End Inch Drop	Max. Depth Permitted For Effluent Pipe To Enter Sewage Disposal Area At Its Highest Elev. With Ref. To Exist. ,Grade At Time Of Test
10	EXISTING HOUSE	
11	*	
12	*	
13	10 MIN.	3½ FT.
14	3 MIN.	3 FT.
15	12 MIN.	3 FT.
16	*	
17	*	
18	*	
19	*	
20	*	
21		
22		
23		
24		

Approved For Private Wells And Private Sewage Systems Howard County Health Dept.

County Health Officer - Date.

* NON BUILDIBLE UNTIL APPROVED BY HEALTH DEPT.

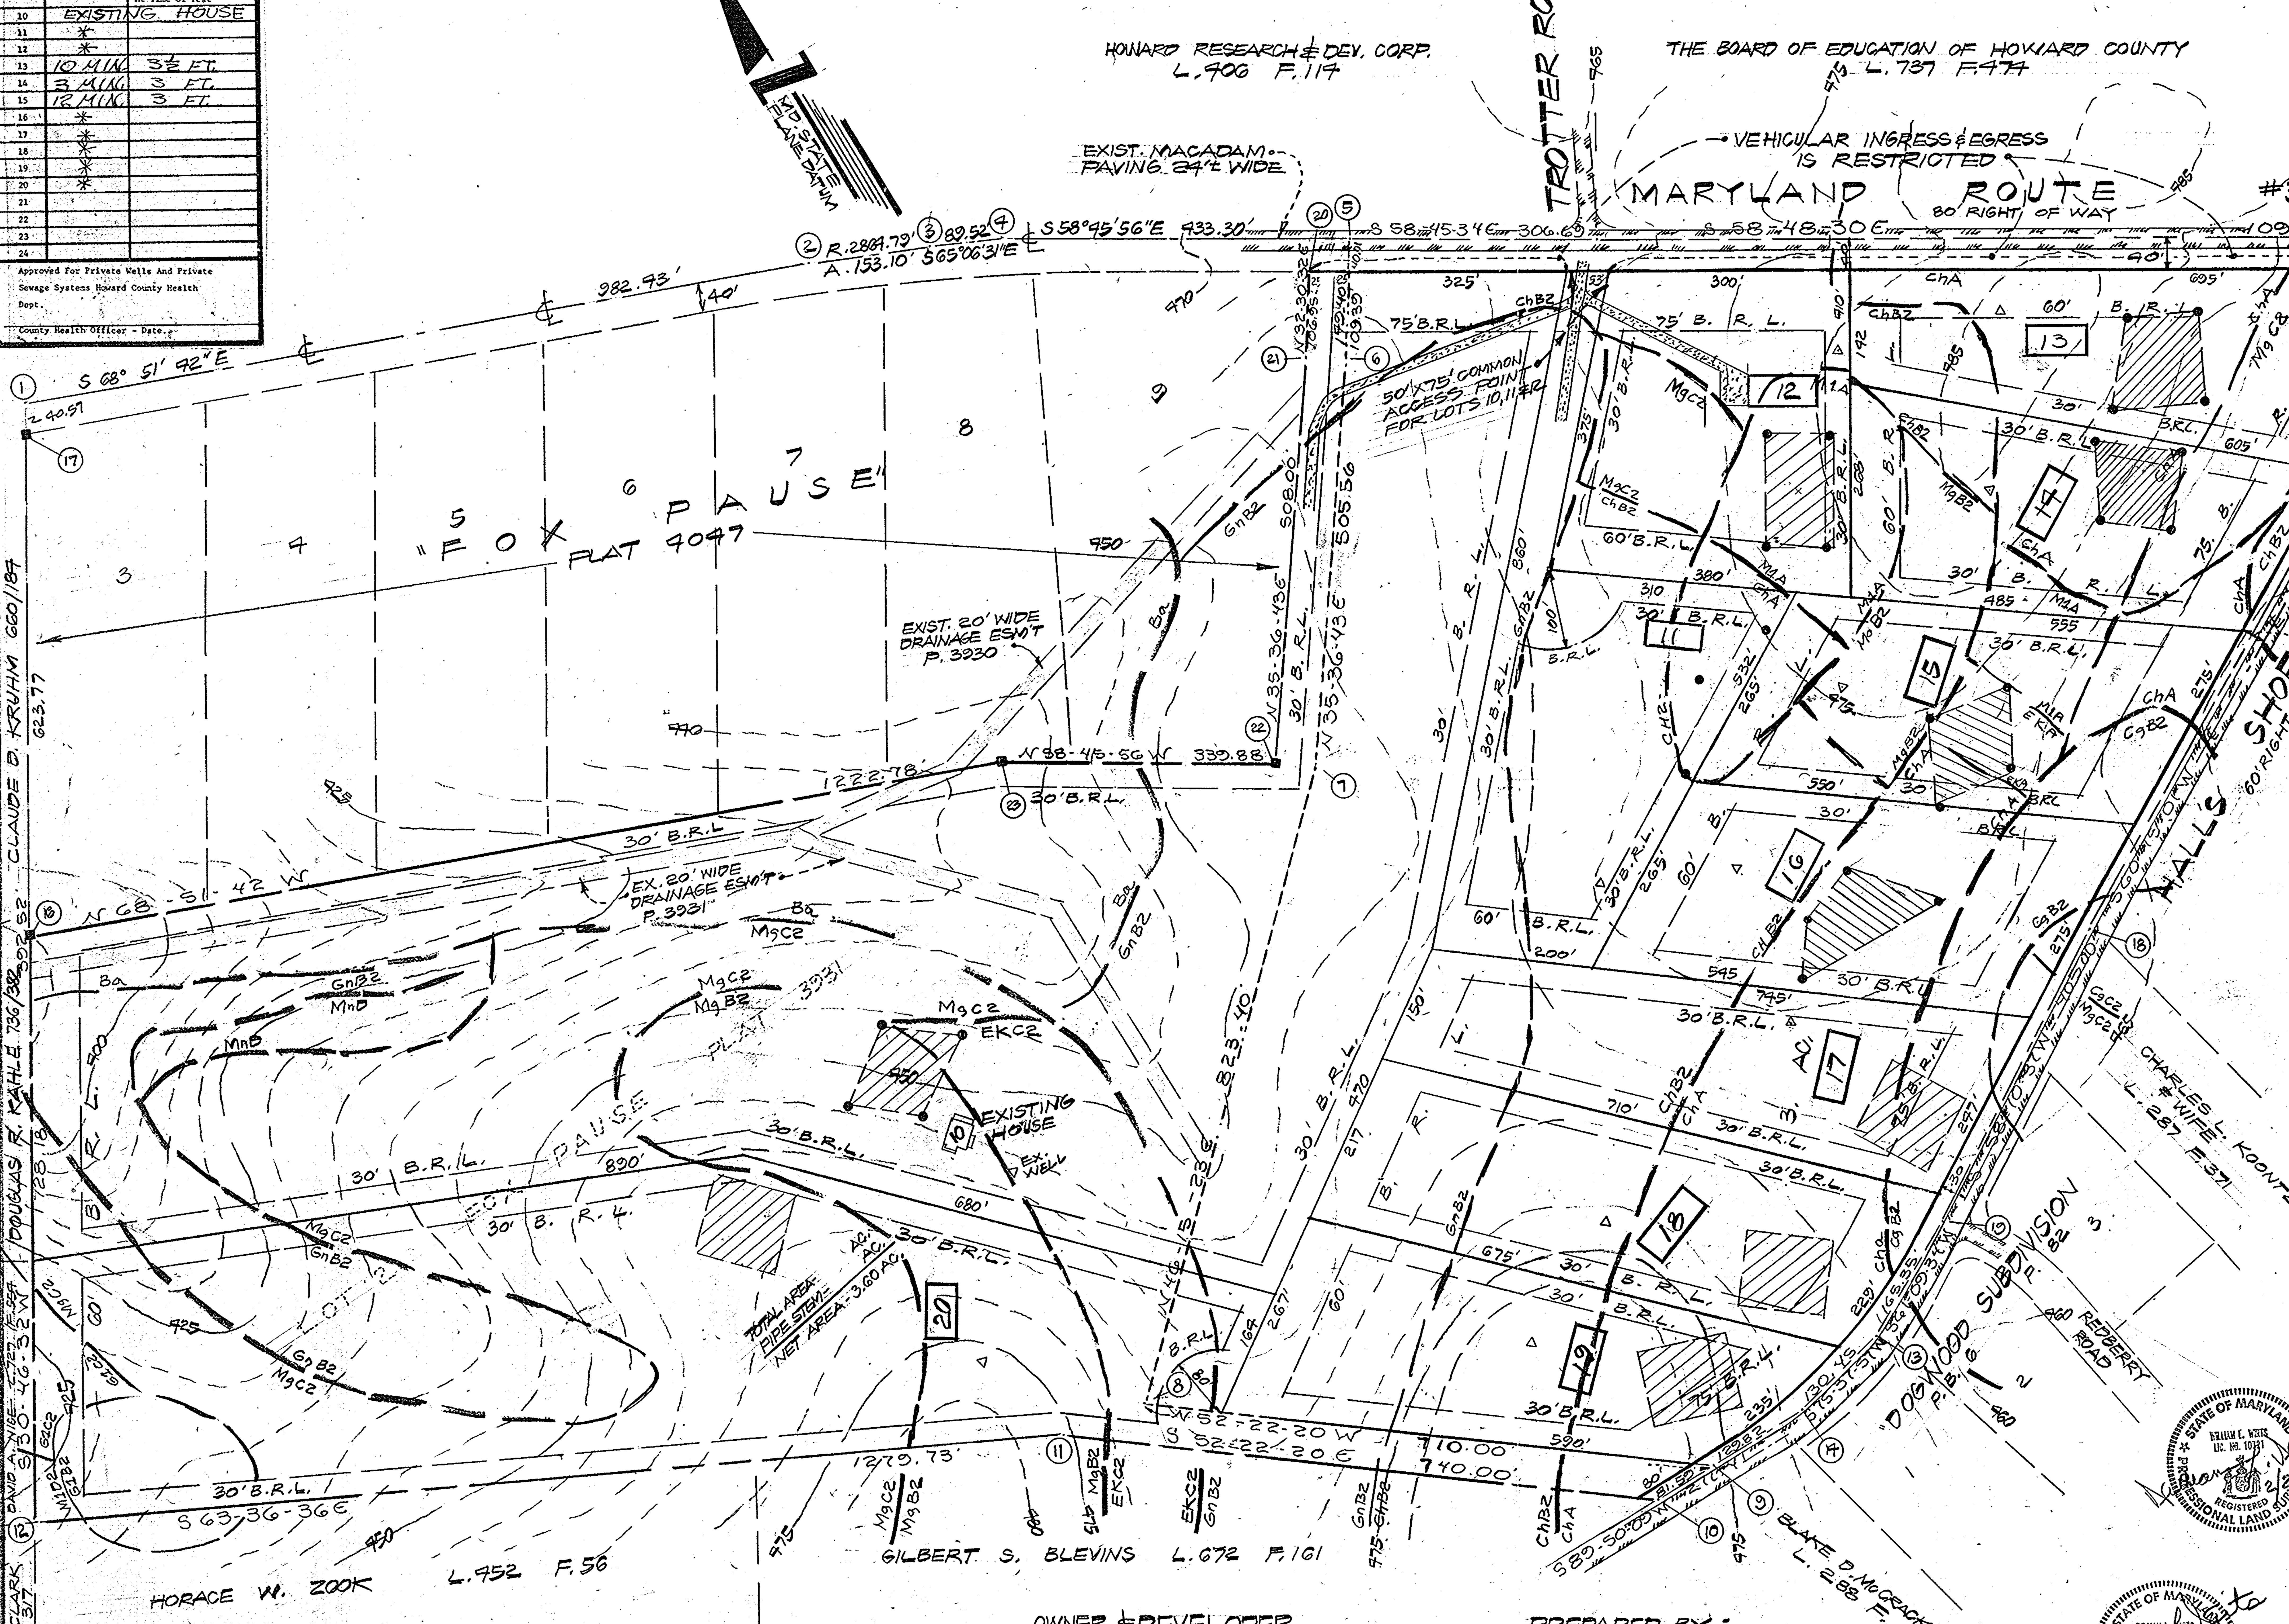

No.	NORTH	EAST
1	494712.78	819257.80
2	494358.489	820174.133
3	494298.144	820314.837
4	494260.467	820396.044
5	494035.783	820766.538
6	493909.795	820686.248
7	493498.787	820391.866
8	492929.462	819797.009
9	492495.986	820359.324
10	492495.752	820277.734
11	492947.544	819691.658
12	493516.359	818545.287
13	492528.73	820615.51
14	492496.35	820489.14
15	493311.96	821961.66
16	494141.99	818917.87
17	494677.92	819237.04
18	492822.04	821104.47
19	492608.49	820760.35
20	494027.98	820702.27
21	493937.78	820644.79
22	493524.79	820348.99
23	493701.03	830058.37

Coordinates shown hereon are referenced to the Maryland State Plane Coordinate System.

NOTES

[redacted]
2. THE TOTAL AREA INCLUDED IN THIS PLAN OF SUBDIVISION IS 64.69 ACRES.
[redacted]
4. THE TOTAL NUMBER OF LOTS SHOWN IS 11.
[redacted]
6. EXISTING ZONING IS "R", RURAL, 3 ACRE MINIMUM LOT SIZE, PROPOSED IS "R".
[redacted]
13. TOTAL AREA INCLUDED IN LOTS IS 62.69 ACRES ±, TOTAL AREA OF DEDICATION IS 2.00 ACRES±.
14. THIS PLAN IS SUBJECT TO VP-76-73. AND VP-84-105
[redacted]
18. ● INDICATES APPROVED PERCOLATION TEST HOLE.
[redacted]

TENTATIVELY APPROVED ON July 26, 1984 PER VP-84-105
DATE
OFFICE OF PLANNING AND ZONING OF HOWARD COUNTY
John W. Musselman 10-16-84
Chief, Division of Land Development and Zoning Administration

STATE OF MARYLAND * WILLIAM L. WERTS LIC. No. 10731 REGISTERED PROFESSIONAL LAND SURVEYOR

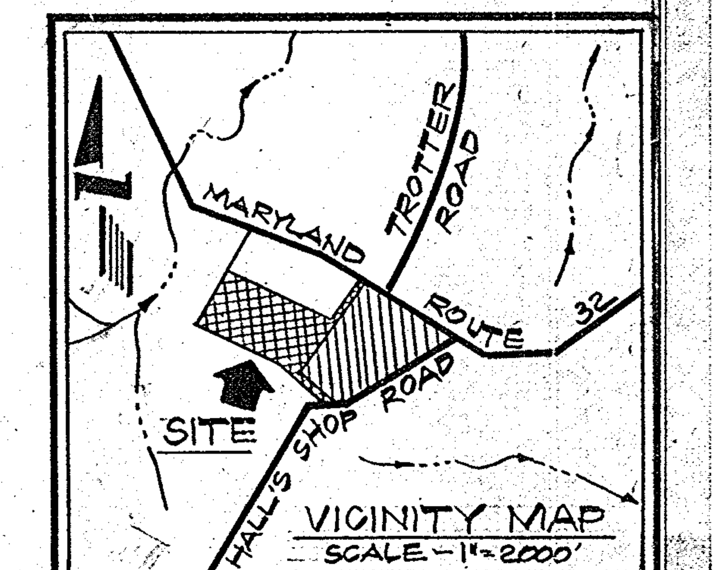

VICINITY MAP
SCALE - 1"=2000'

OWNER & DEVELOPER
EDWIN G. WILSON
P.O. BOX 32
ASHTON, MD. 20861
PHONE - 854-0300

PREPARED BY:
TRI-COUNTY SURVEYS, INC.
P.O. BOX 55
DAMASCUS, MD. 20872
PHONE - 253-3591

SKETCH PLAN
FOX PAUSE
SECTION 2 - LOTS 10 TO 20
INCLUDING A RESUBDIVISION OF LOT 2 - SECTION 1
FIFTH ELECTION DISTRICT
HOWARD COUNTY, MARYLAND
5' CONTOUR INTERVAL - TAX MAP 35 - PAR. 190 & 300
SCALE: 1"=100' FEBRUARY, 1984

REVISIONS
9-23-84

SHEET 1 OF 1 S-84-31 83071