COORDINATE TABLE		
NO.	NORTH	EAST
1	470858.65	853598.86
8	470584.91	853880.96
7	470232.38	853953.94
6	470182.97	854029.16
5	469791.27	854110.25
10	469379.92	852412.86
11	469232.16	852116.67
12	469261.57	852121.55
13	469410.10	852193.42
14	469463.55	852276.74
15	469563.77	852591.16
16	469682.28	852607.44
17	469791.69	852570.44
18	469985.84	852345.69
19	470300.80	852119.53
2	470648.34	853041.21

NOTE:
COORDINATES SHOWN HEREON ARE BASED ON CORRIDOR INDUSTRIAL PARK SECTION ONE, PLAT BOOK 31, FOLIO 18

CURVE DATA						
NO.S	RAD.	DELTA	ARC	TAN	CHD.	BEARING
5-10	3909.83'	25°48'42"	1761.38'	895.89'	1746.52'	S 76°22'38"W

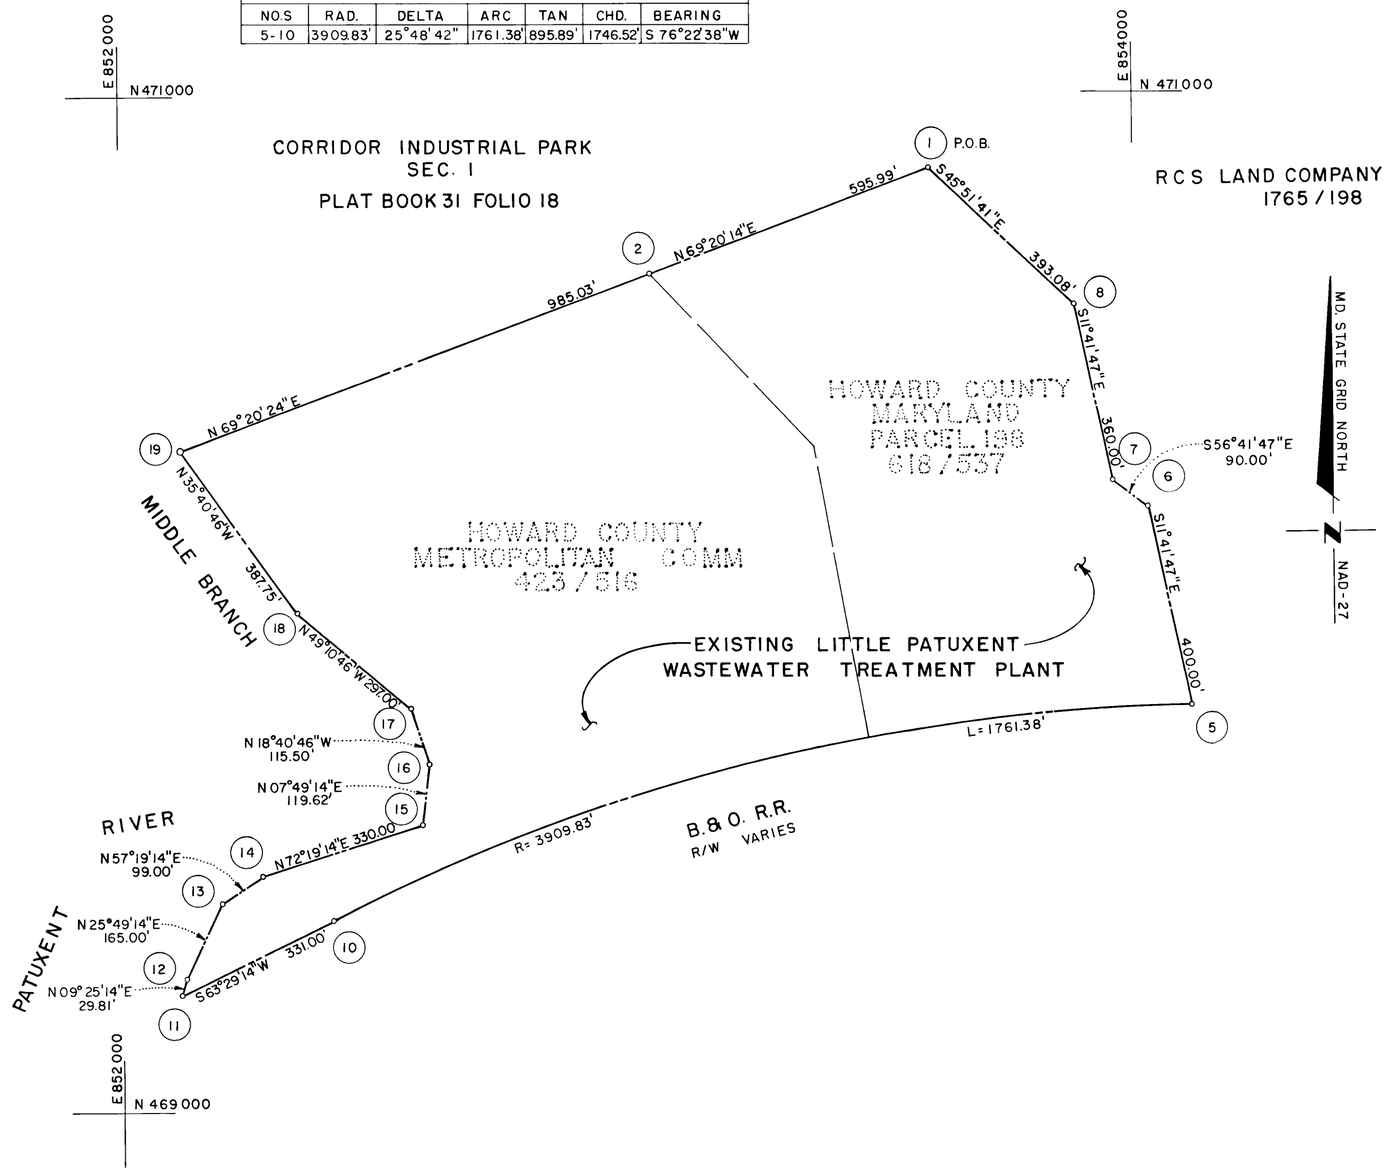

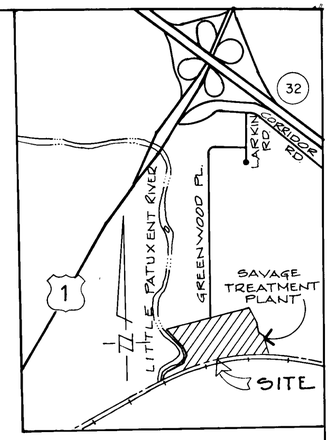

VICINITY MAP
SCALE: 1" = 2000'

NOTES

1. THE PURPOSE OF THIS PLAT IS TO REMOVE THE INTERIOR LOT LINES, AND COMBINE PARCEL NO. 200 TAX MAP NO. 47 LIBER 423 FOLIO 516 THAT PARCEL OF LAND TRANSFERED IN FEE SIMPLE FROM JULIA P. CUNNINGHAM, HELEN BOLGIANO, SAMUEL A. HEARN, AND CARMEL C. HEARN TO THE HOWARD COUNTY METROPOLITAN COMMISSION ON JUNE 10, 1964 AND PARCEL NO. 198, TAX MAP NO. 47 LIBER 618 FOLIO 537 THAT PARCEL OF LAND TRANSFERED IN FEE SIMPLE FROM SAMUEL S. HEARN AND CARMEL C. HEARN AND SAMUEL A. HEARN AND MARYLOU HEARN TO HOWARD COUNTY MARYLAND ON JANUARY 17, 1972 INTO ONE PARCEL.

2. THERE HAS BEEN NO FIELD RUN BOUNDARY SURVEY PERFORMED BY THE HOWARD COUNTY DEPARTMENT OF PUBLIC WORKS.

3. THIS PLAT HAS BEEN ENTIRLY BASED ON THE AFORE SAID DEEDS PRESENTED TO THIS OFFICE.

4. THIS PLAT HAS BEEN PREPARED WITHOUT BENEFIT OF TITLE SEARCH.

AREA TABULATION

Total number of Lots to be recorded = 1
Total area of Residential Lots = None
Total area of Open Space Lots = None
Total area of Subdivision to be recorded = 37.7454 Ac±

APPROVED: FOR PUBLIC WATER & PUBLIC SEWERAGE SYSTEMS IN CONFORMANCE WITH THE MASTER PLAN OF WATER & SEWERAGE FOR HOWARD CO.

COUNTY HEALTH OFFICER — DATE

APPROVED: HOWARD CO. DEPT. OF PLANNING AND ZONING

DIRECTOR — DATE

APPROVED: FOR PUBLIC WATER AND PUBLIC SEWERAGE STORM DRAINAGE SYSTEMS AND PUBLIC ROADS HOWARD CO. DEPT. OF PUBLIC WORKS

DIRECTOR — DATE

ALTERNATE DEDICATION CERTIFICATE

WE, _____
AND _____
OWNERS OF THE PROPERTY SHOWN AND DESCRIBED HEREON, HEREBY ADOPT THIS PLAN OF SUBDIVISION; AND IN CONSIDERATION OF THE APPROVAL OF THIS PLAT BY THE DEPARTMENT OF PLANNING AND ZONING ESTABLISH THE MINIMUM BUILDING RESTRICTION LINES. ALL EASEMENTS OF RIGHTS-OF-WAY AFFECTING THE PROPERTY ARE INCLUDED IN THIS PLAN OF SUBDIVISION.
WITNESS MY/OUR HAND/S THIS _____ DAY OF _____, 19___.

SURVEYOR'S DECLARATION

I HEREBY DECLARE THAT THE FINAL PLAT AS SHOWN HEREON IS TO THE BEST OF MY KNOWLEDGE AND ABILITY A REPRESENTATION OF THE LAND ACQUIRED BY HOWARD COUNTY MARYLAND, FROM JULIA P CUNNINGHAM, HELEN BOLGIANO, SAMUEL A. HEARN AND CARMEL C. HEARN AS RECORDED ON A INQUISTION DATED JUNE 10, 1964 AND RECORDED IN LIBER 423 FOLIO 516 AMONG THE LAND RECORDS OF HOWARD COUNTY MARYLAND, AND ALSO THE LAND AQUIRED BY HOWARD COUNTY MARYLAND FROM SAMUEL S. HEARN, CARMEL C. HEARN, SAMUEL A. HEARN AND MARYLOU HEARN AS RECORDED ON A INQUISTION DATED JANUARY 17, 1972 AND RECORDED IN LIBER 618 FOLIO 537 AMONG THE LAND RECORDS OF HOWARD COUNTY MARYLAND. THIS PLAT IS A RESUBDIVISION OF THE ABOVE MENTIONED PLAT WITH THE INTENT OF REMOVING THE INTERIOR LINES ON THE ABOVE MENTIONED PARCELS AND COMBINE THOSE ABOVE MENTIONED PARCELS INTO ONE.

JEFFERSON D. HOBBS II
PROPERTY LINE SURVEYOR
MD. REG. NO. 362

RECORDED AS PLAT _____ ON _____
AMONG THE LAND RECORDS OF HOWARD CO. MARYLAND

LITTLE PATUXENT WASTEWATER TREATMENT PLANT - PARCEL A

A RESUBDIVISION OF PARCEL NO. 200, LIBER 423 FOLIO 516 AND PARCEL NO. 198 LIBER 618 FOLIO 537 AS SHOWN ON TAX MAP NO. 47

SIXTH ELECTION DISTRICT
HOWARD COUNTY
MARYLAND

© 1991

PREPARED BY:
HOWARD COUNTY
DEPT. OF PUBLIC WORKS
BUREAU OF ENGINEERING
SURVEY AND DRAFTING DIVISION

SCALE	1" = 200'
DATE	NOV. 1991
COMPUTED	J.D.H.
DRAWN	C.A.F.
CHECKED	J.D.H.
SHEET NO.	1 OF 1

SP 33-001